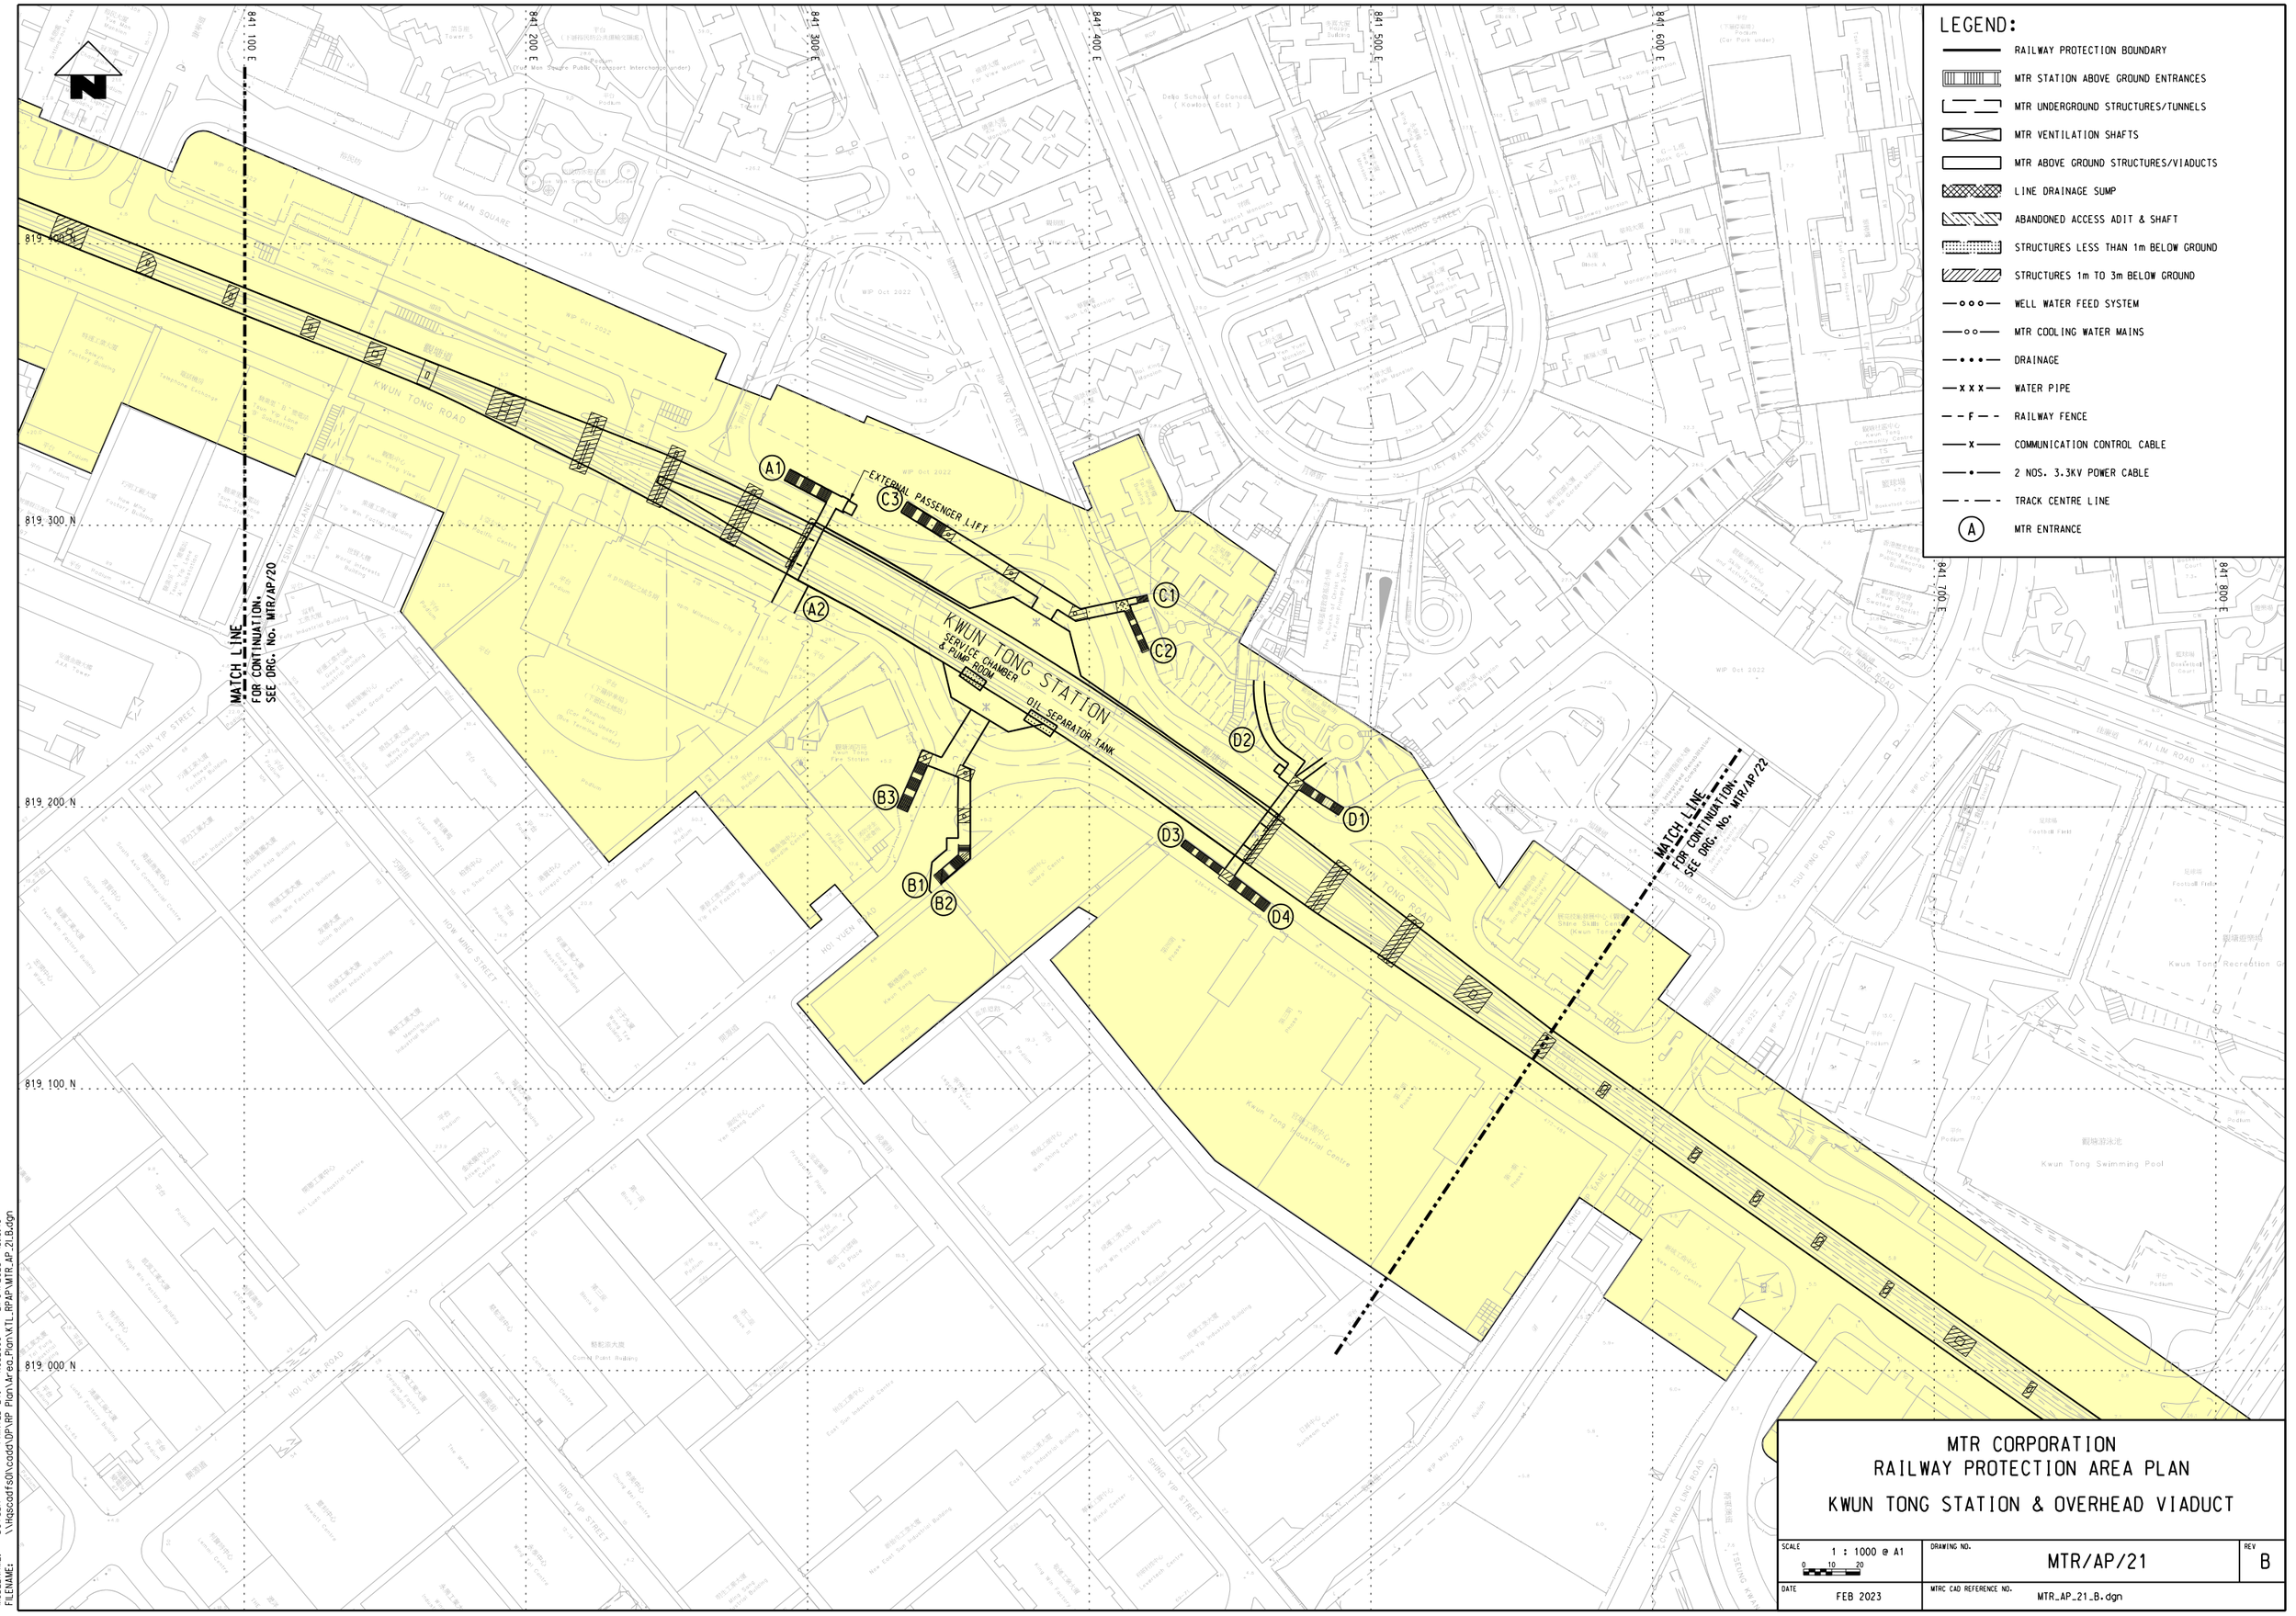

MTR CORPORATION
RAILWAY PROTECTION AREA PLAN
KWUN TONG STATION & OVERHEAD VIADUCT

SCALE	DRAWING NO.	REV
1 : 1000 @ A1 (0 10 20)	MTR/AP/21	B
DATE: FEB 2023	MTRC CAD REFERENCE NO.: MTR_AP_21_B.dgn	

PLOT DRV: G:\OA\Mstation\v8i_ss\Workspace\Pltcfg\PDF_Color_600dpi_with_level_export_13i227.pltcfg
MODELNAME: Default PRINTED BY: N052990 21/04/2023 15:18:40
FILENAME: \\Hqscadfs01\cadd\DP\RP Plan\Area_Plan\KTL_RPAP\MTR_AP_21_B.dgn