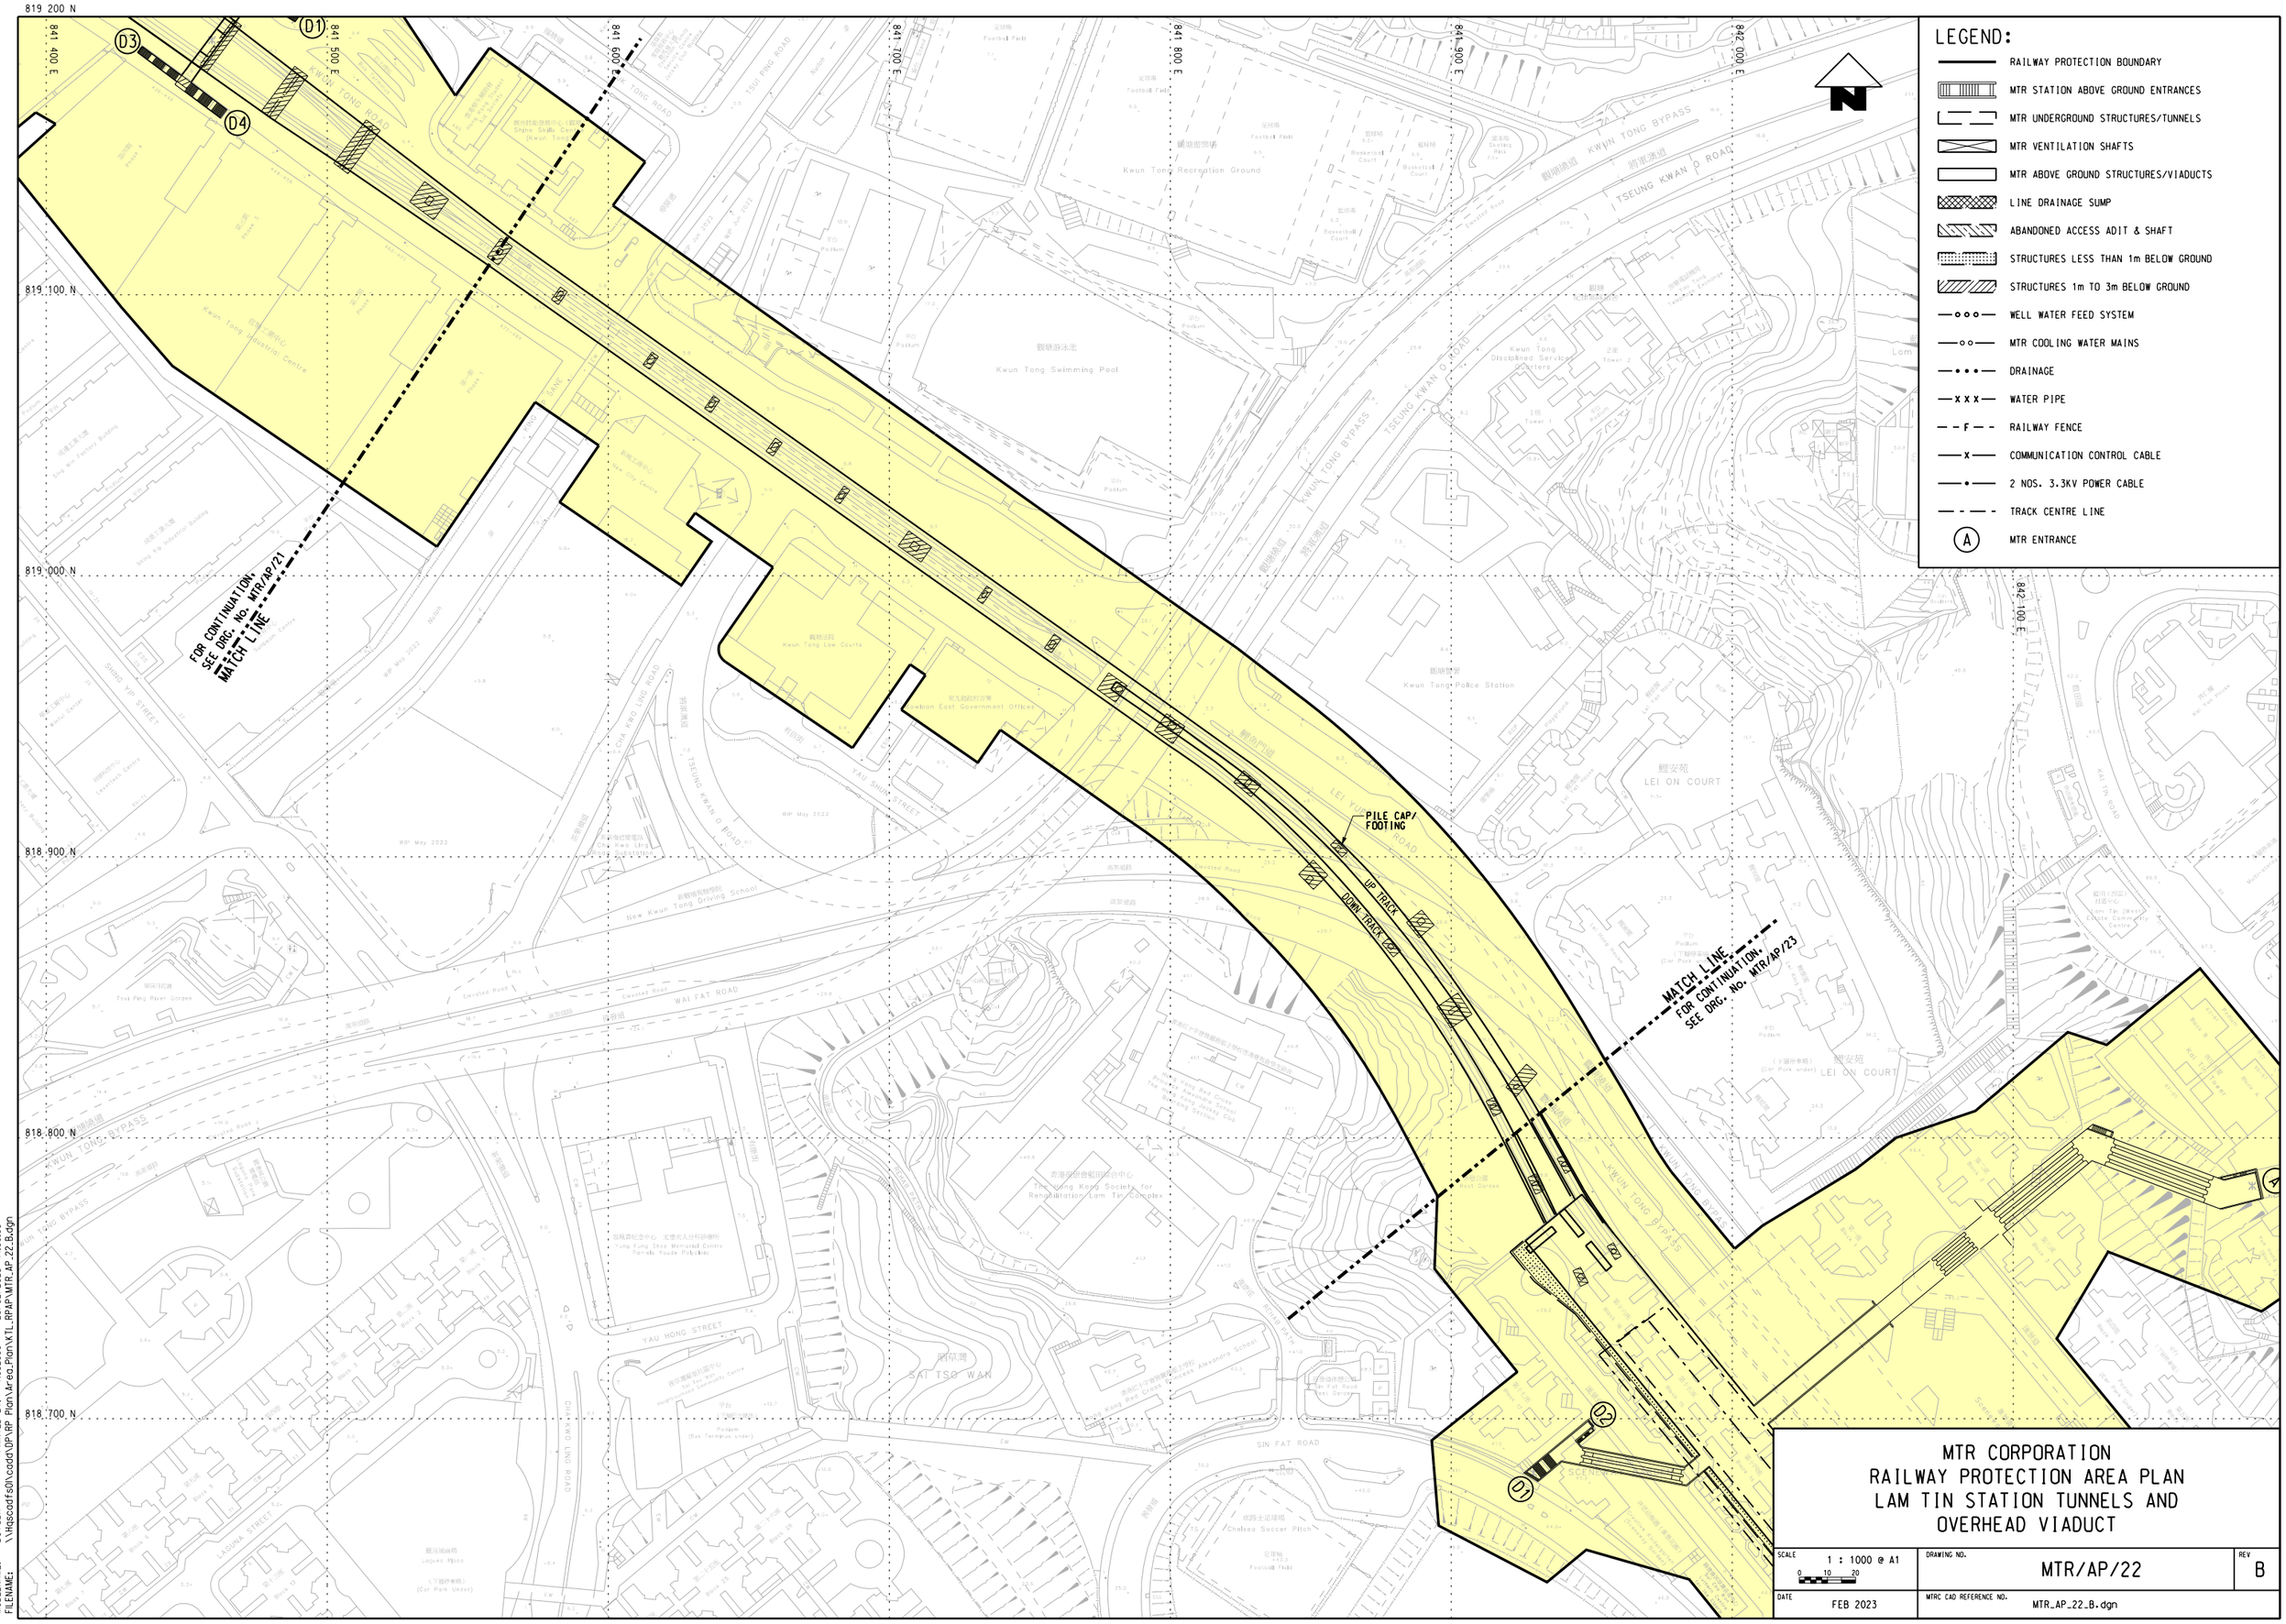

MTR CORPORATION
RAILWAY PROTECTION AREA PLAN
LAM TIN STATION TUNNELS AND
OVERHEAD VIADUCT

SCALE	DRAWING NO.	REV
1 : 1000 @ A1 (0 10 20)	MTR/AP/22	B
DATE: FEB 2023	MTRC CAD REFERENCE NO.: MTR_AP_22_B.dgn	

PLOT DRV: G:\OA\Mstation\v8i_ss\Workspace\Pltcfg\PDF_Color_600dpi_with_level_export_13i227.pltcfg
MODEL NAME: Default PRINTED BY: N052990 28/02/2023 14:09:08
FILENAME: \\Hqscadfs01\cadd\DP\RP Plan\Area_Plan\KTL_RPAP\MTR_AP_22_B.dgn