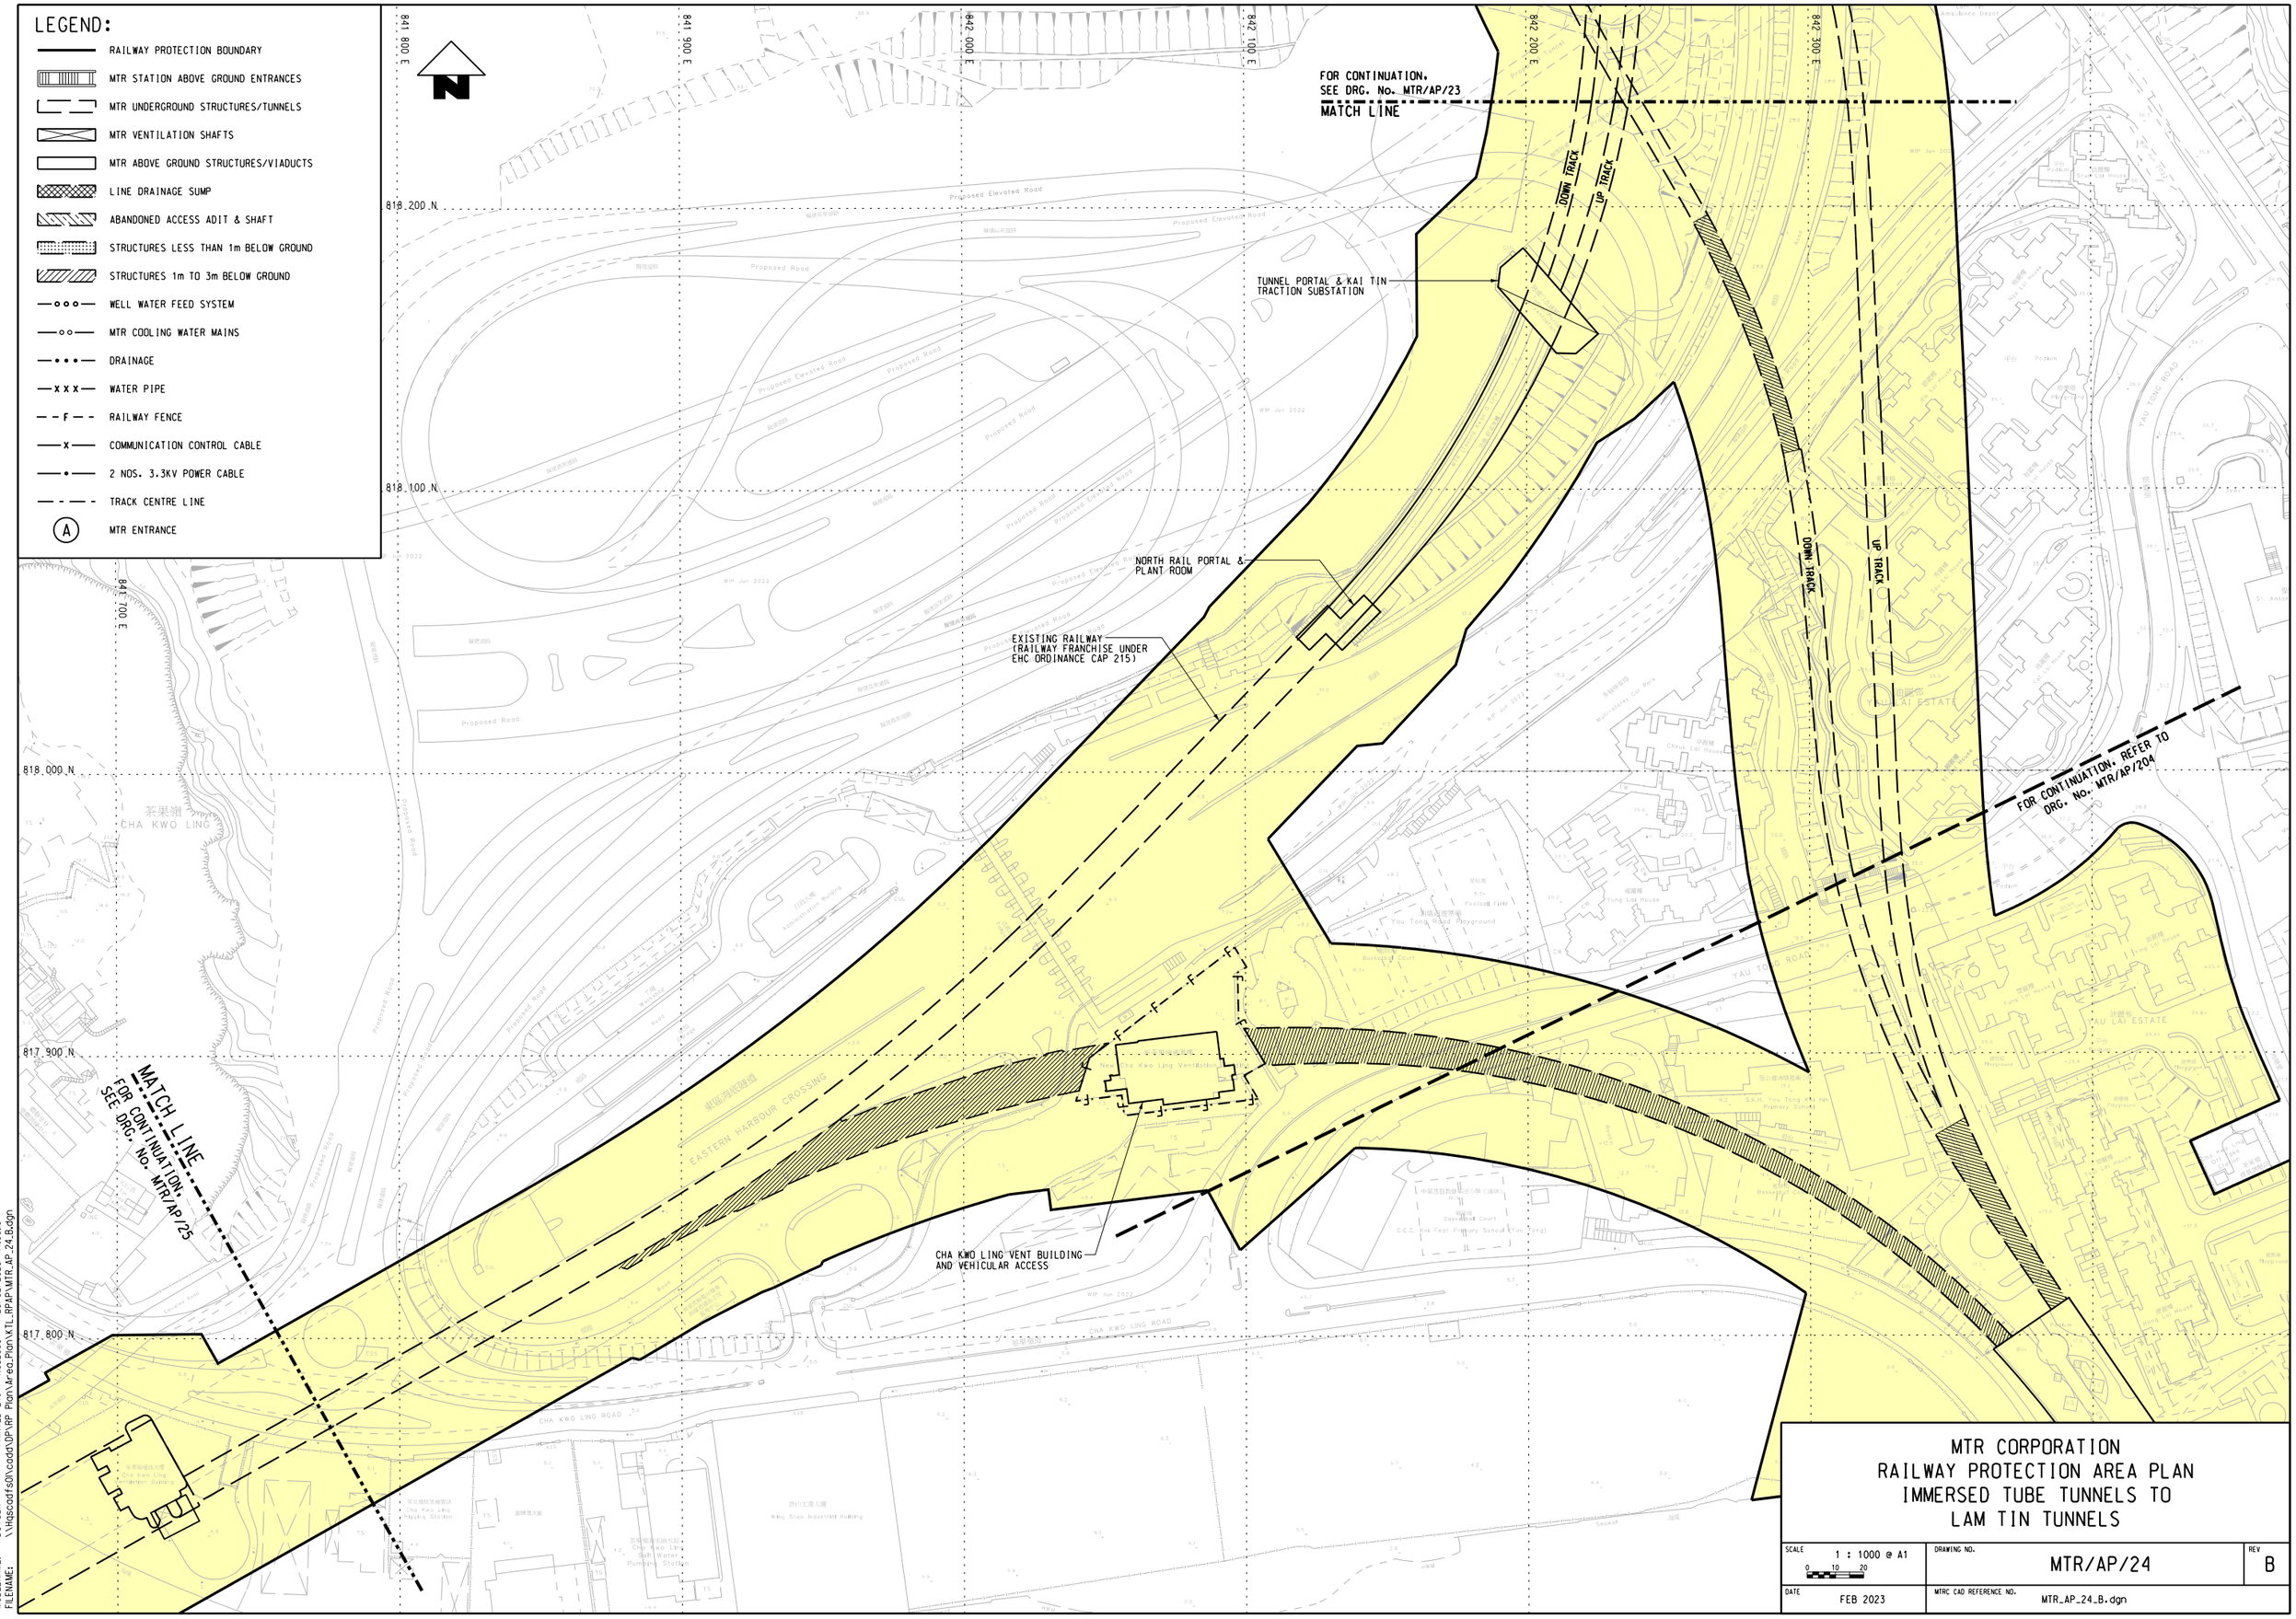
LEGEND:
RAILWAY PROTECTION BOUNDARY
MTR STATION ABOVE GROUND ENTRANCES
MTR UNDERGROUND STRUCTURES/TUNNELS
MTR VENTILATION SHAFTS
MTR ABOVE GROUND STRUCTURES/VIADUCTS
LINE DRAINAGE SUMP
ABANDONED ACCESS ADIT & SHAFT
STRUCTURES LESS THAN 1m BELOW GROUND
STRUCTURES 1m TO 3m BELOW GROUND
WELL WATER FEED SYSTEM
MTR COOLING WATER MAINS
DRAINAGE
WATER PIPE
RAILWAY FENCE
COMMUNICATION CONTROL CABLE
2 NOS. 3.3KV POWER CABLE
TRACK CENTRE LINE
MTR ENTRANCE
841 800 E
841 900 E
842 000 E
842 100 E
842 200 E
842 300 E
841 700 E
818 200 N
818 100 N
818 000 N
817 900 N
817 800 N
FOR CONTINUATION, SEE DRG. No. MTR/AP/23
MATCH LINE
DOWN TRACK
UP TRACK
TUNNEL PORTAL & KAI TIN TRACTION SUBSTATION
NORTH RAIL PORTAL & PLANT ROOM
EXISTING RAILWAY (RAILWAY FRANCHISE UNDER EHC ORDINANCE CAP 215)
FOR CONTINUATION, REFER TO DRG. No. MTR/AP/204
MATCH LINE
FOR CONTINUATION, SEE DRG. No. MTR/AP/25
CHA KWO LING VENT BUILDING AND VEHICULAR ACCESS
茶果嶺
CHA KWO LING
EASTERN HARBOUR CROSSING
CHA KWO LING ROAD
YAU TONG ROAD
YAU LAI ESTATE
Proposed Road
Proposed Elevated Road
You Tong Road Playground
Basketball Court
Cheung Lai House
Multi-storey Car Park
Ambulance Depot
Podium
Piazza
Hung Lai House
Fung Lai House
Fung Lai Court
Fung Lai Mansion
Fung Lai Building
Fung Lai Court
Fung Lai Mansion
Fung Lai Building
Fung Lai House