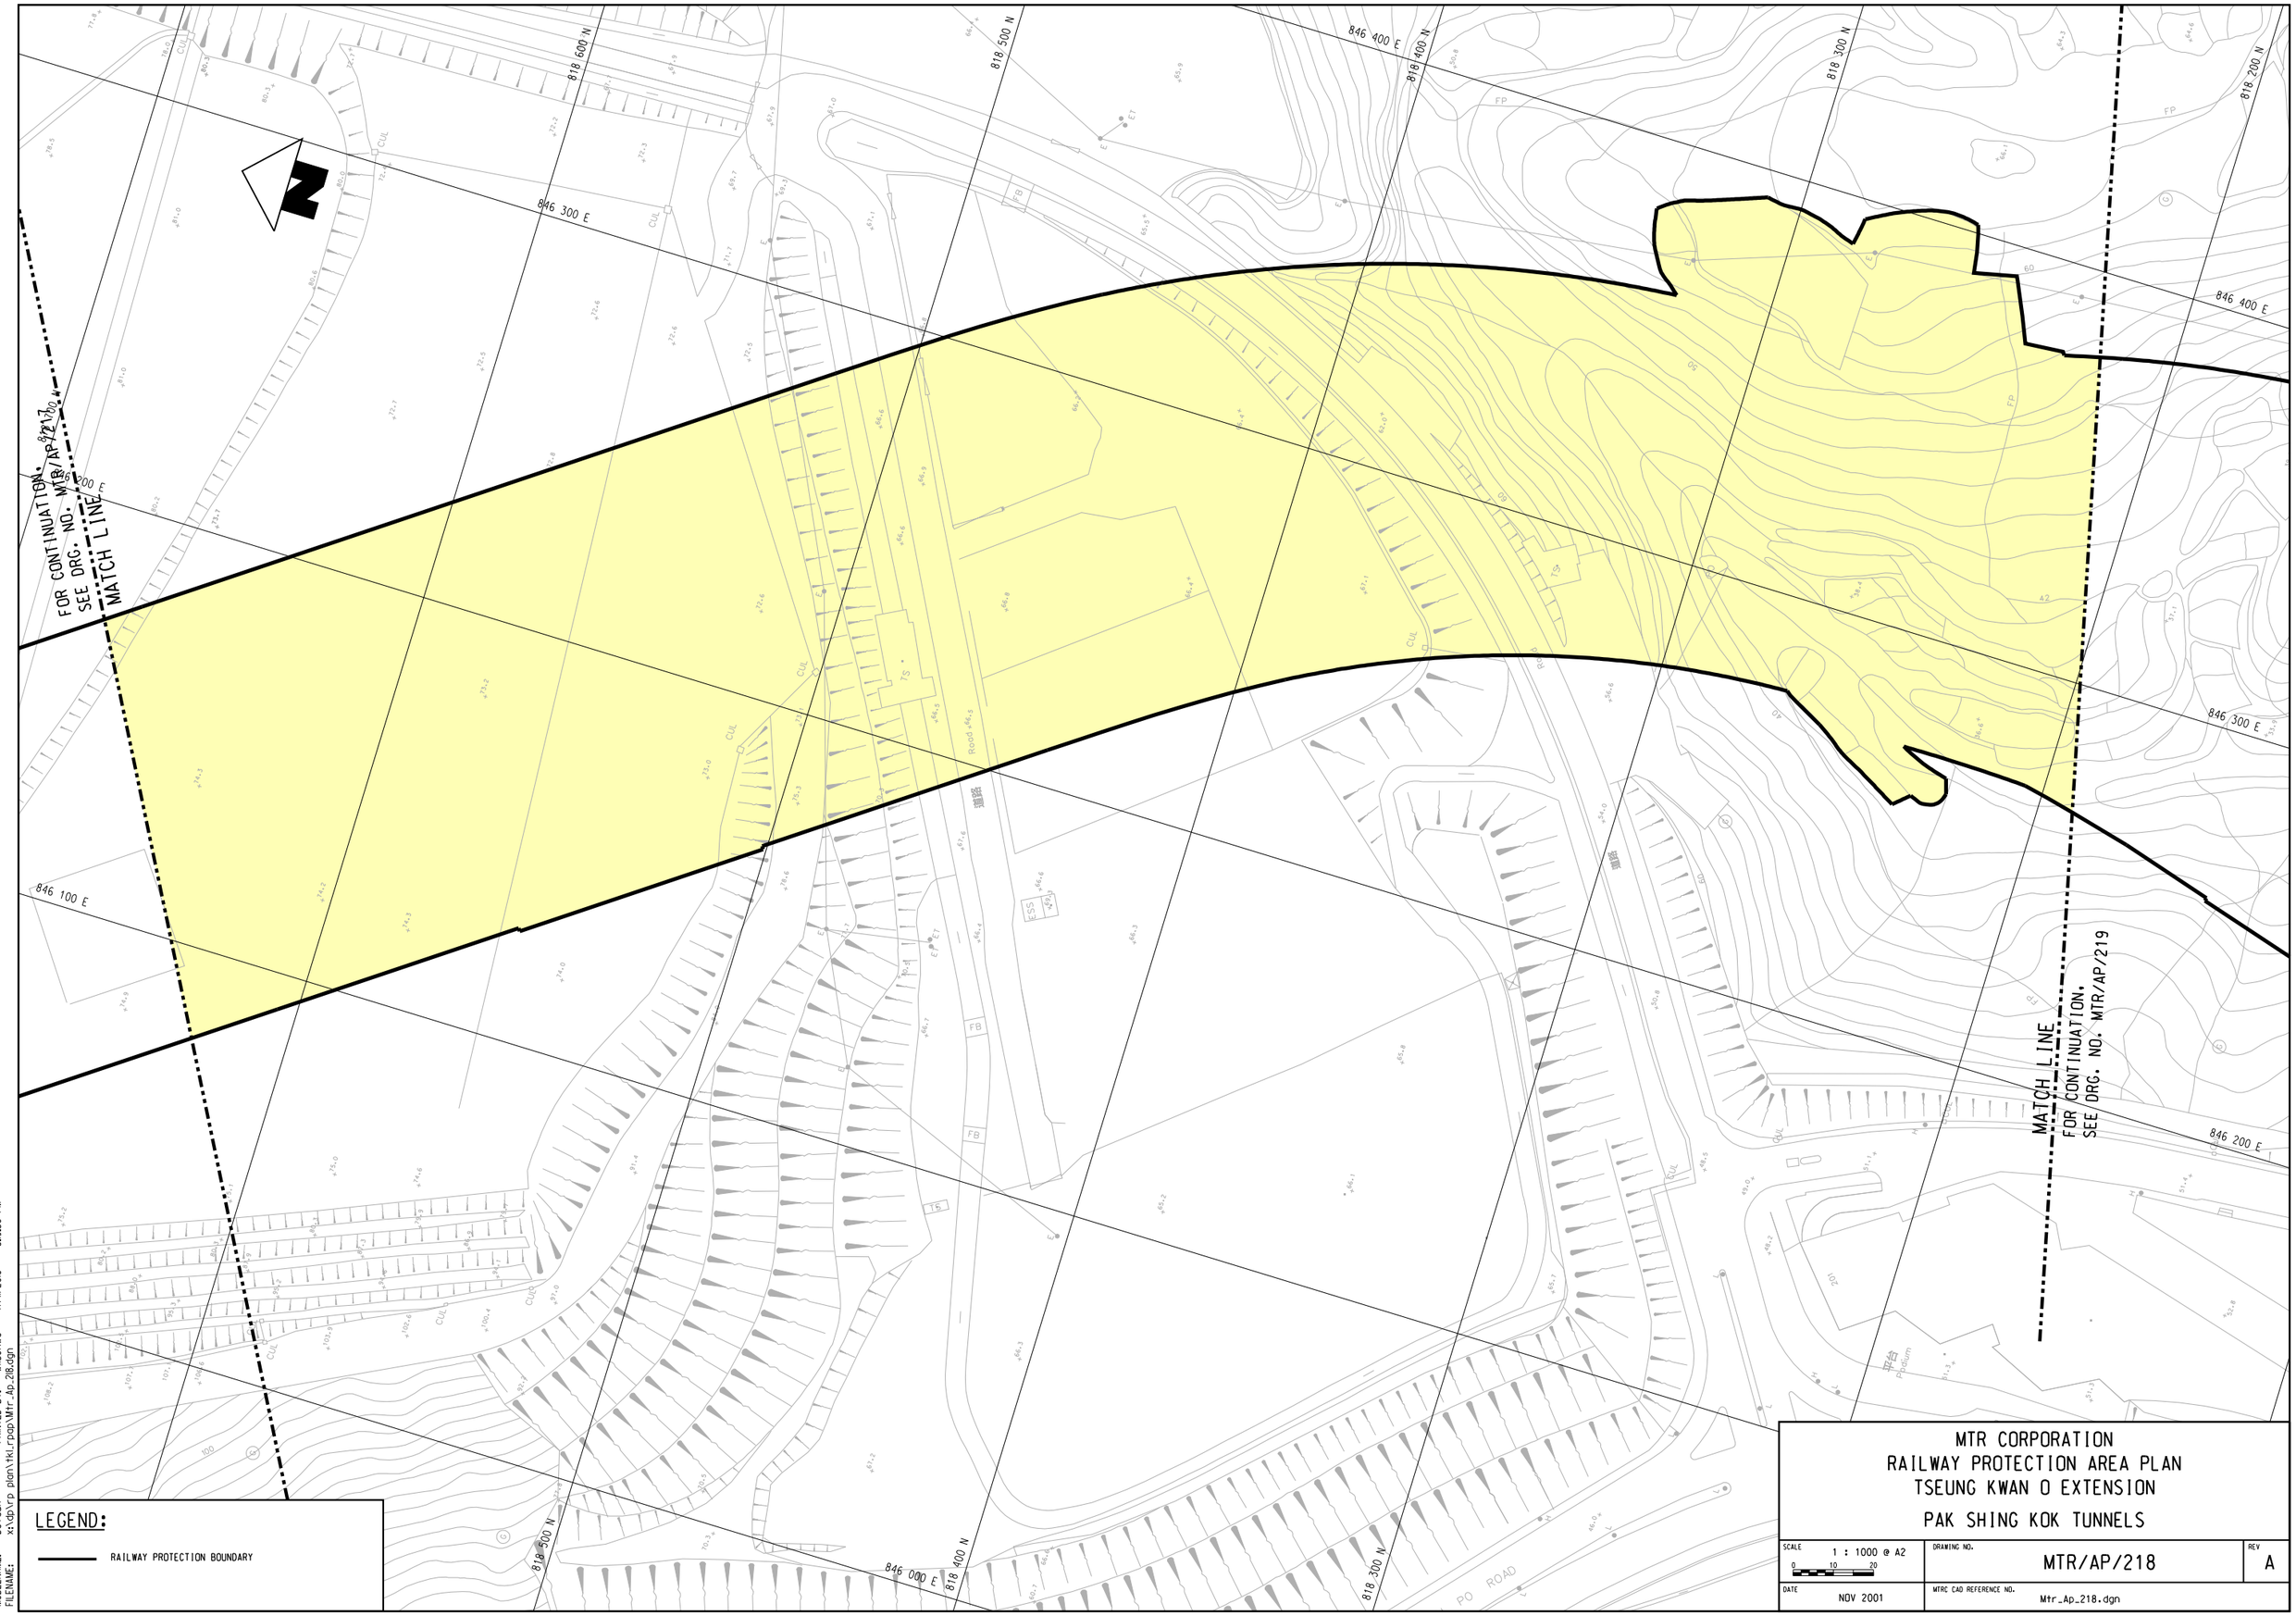

MTR CORPORATION
RAILWAY PROTECTION AREA PLAN
TSEUNG KWAN O EXTENSION

PAK SHING KOK TUNNELS

SCALE 1 : 1000 @ A2 (0 10 20)	DRAWING NO. MTR/AP/218	REV A
DATE NOV 2001	MTRC CAD REFERENCE NO. Mtr_Ap_218.dgn	

PLOT DRV: X:\CADD_Library\Microstation\Workspace\plotdrv\PDF_Color_300dpi_080923.plt
MODELNAME: Default PRINTED BY: wilsonwc 17/11/2010 5:19:36 PM
FILENAME: x:\dgn\rp plan\tkl_rpap\Mtr_Ap_218.dgn