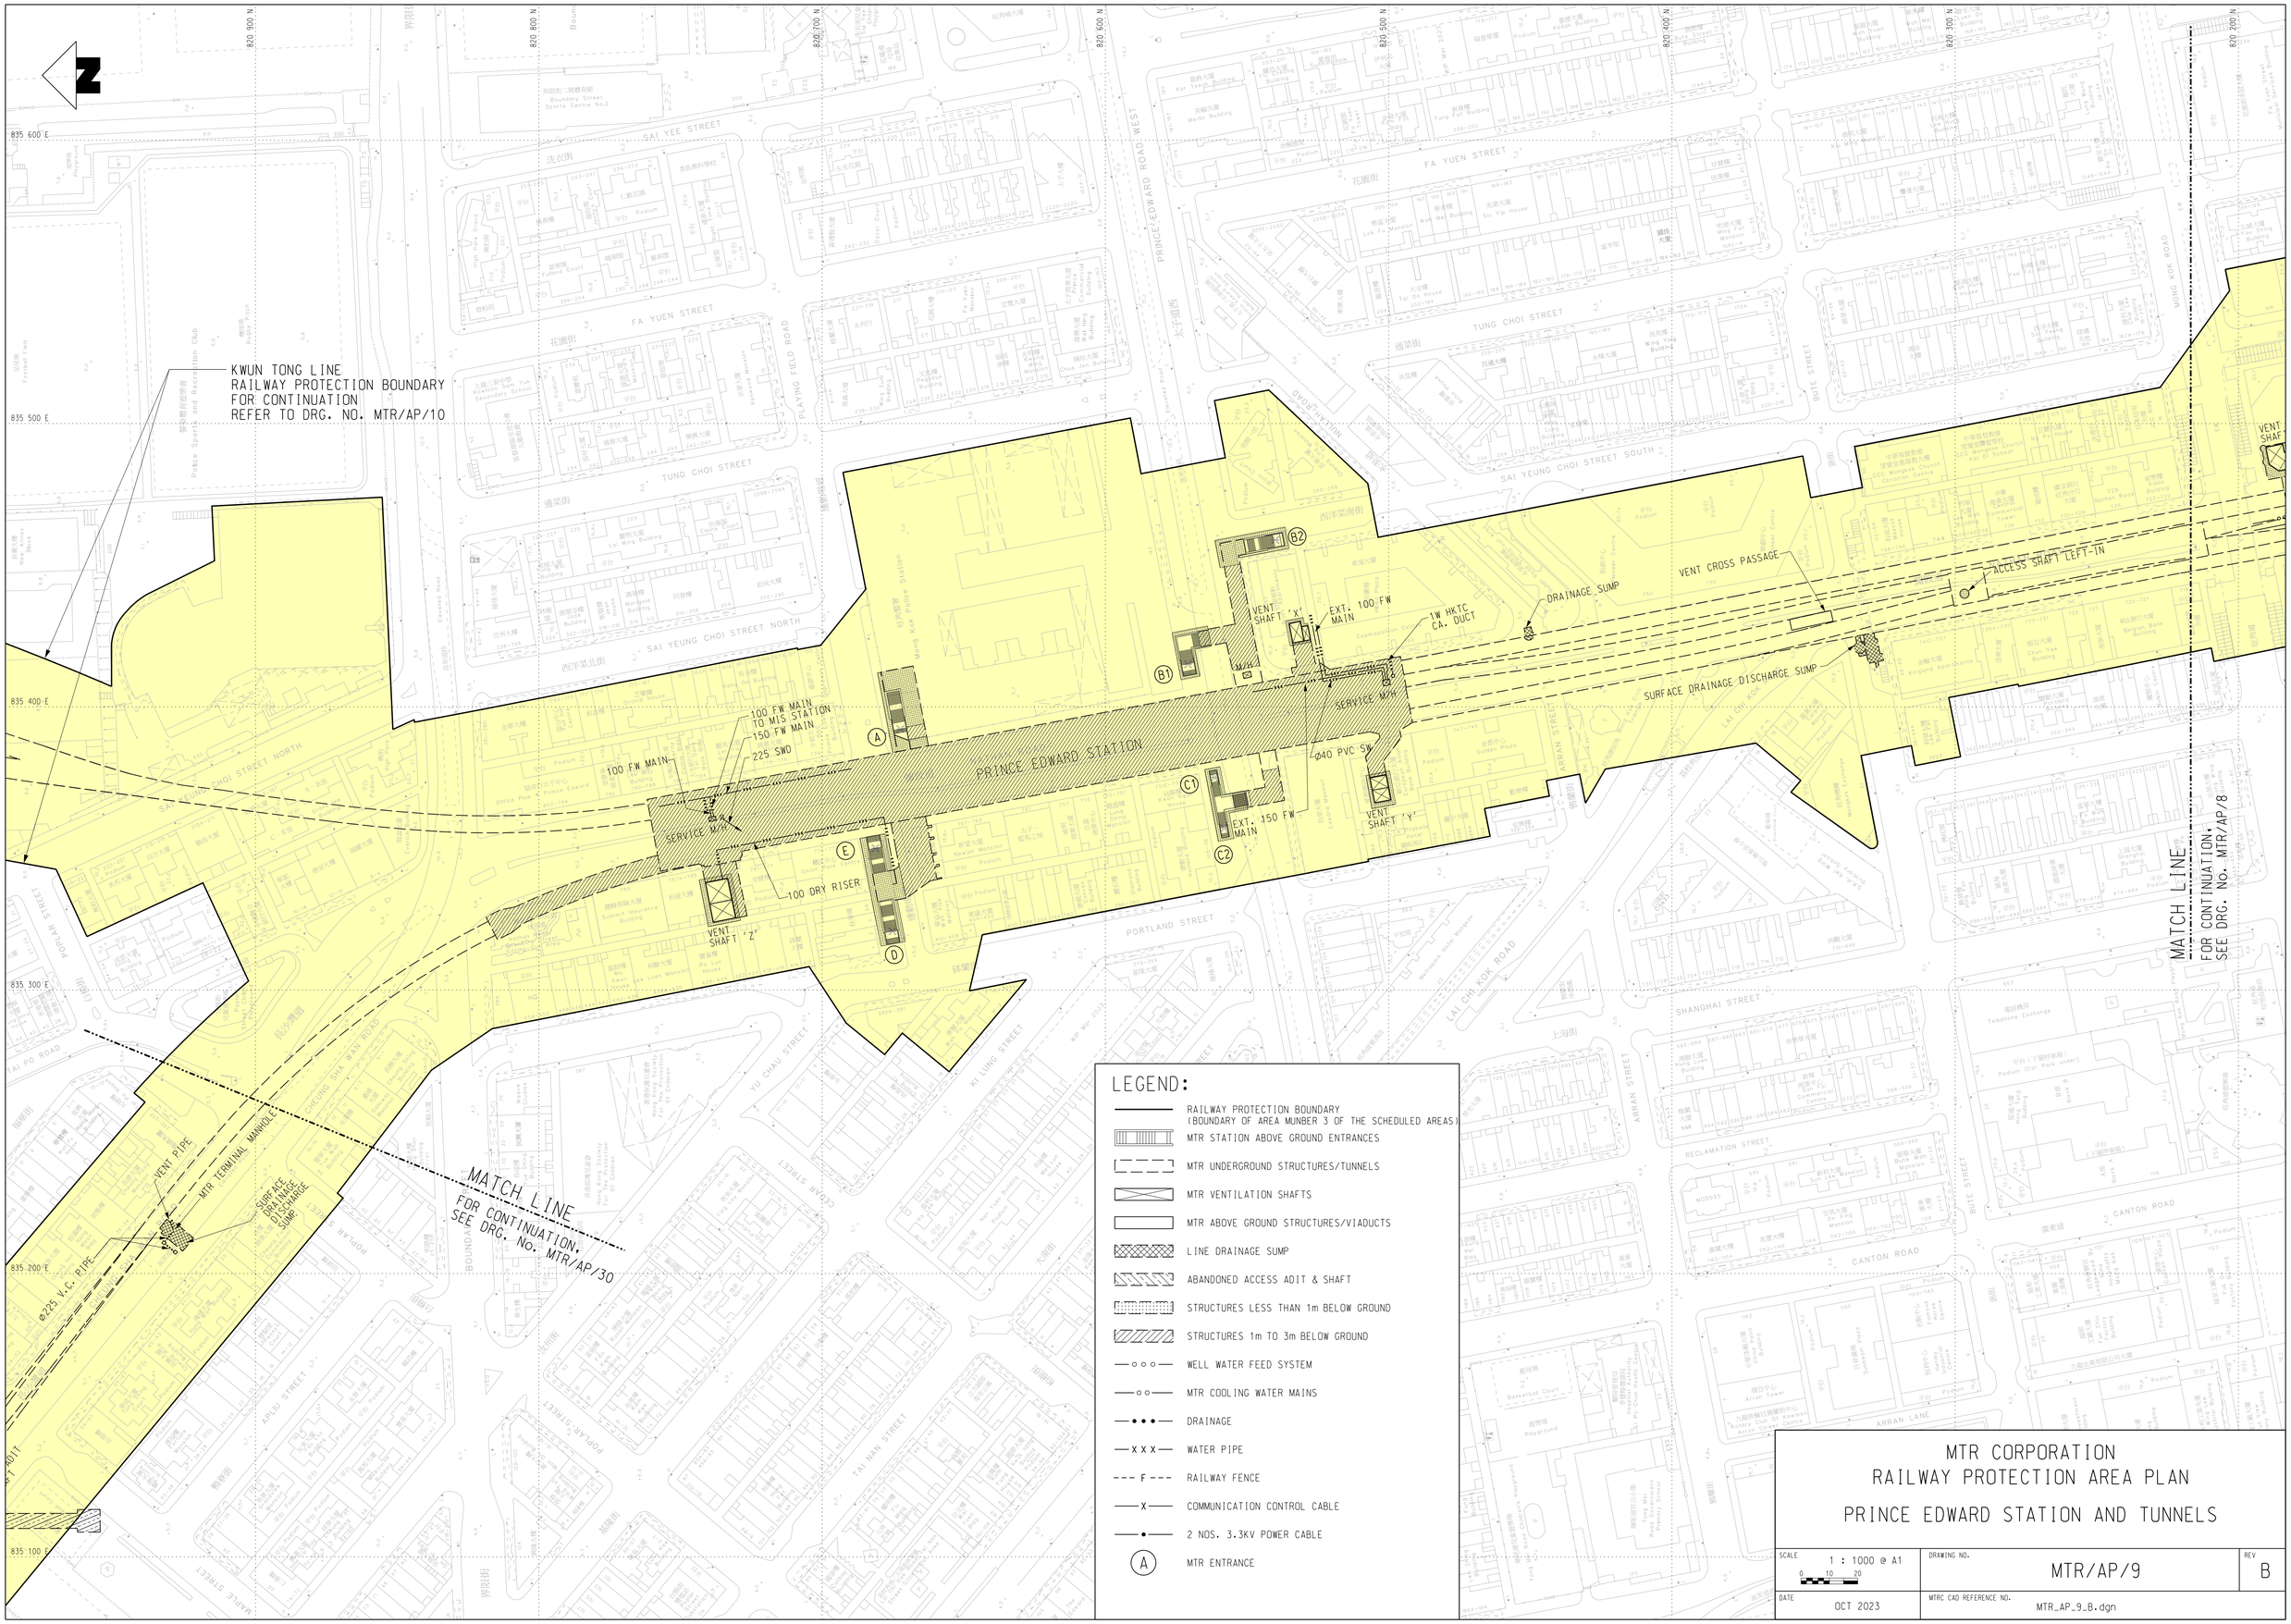
KWUN TONG LINE
RAILWAY PROTECTION BOUNDARY
FOR CONTINUATION
REFER TO DRG. NO. MTR/AP/10
PRINCE EDWARD STATION
100 FW MAIN
100 FW MAIN TO MIS STATION
150 FW MAIN
225 SWD
SERVICE M/H
100 DRY RISER
VENT SHAFT 'Z'
VENT SHAFT 'X'
EXT. 100 FW MAIN
1W HKTC CA. DUCT
DRAINAGE SUMP
VENT CROSS PASSAGE
ACCESS SHAFT LEFT-IN
SURFACE DRAINAGE DISCHARGE SUMP
Ø40 PVC SW
EXT. 150 FW MAIN
VENT SHAFT 'Y'
MATCH LINE
FOR CONTINUATION, SEE DRG. No. MTR/AP/8
MATCH LINE
FOR CONTINUATION, SEE DRG. No. MTR/AP/30
VENT PIPE
MTR TERMINAL MANHOLE
SURFACE DRAINAGE DISCHARGE SUMP
Ø225 V.C. PIPE
SAI YEE STREET
FA YUEN STREET
TUNG CHOI STREET
SAI YEUNG CHOI STREET NORTH
SAI YEUNG CHOI STREET SOUTH
PRINCE EDWARD ROAD WEST
PLAYING FIELD ROAD
PORTLAND STREET
SHANGHAI STREET
RECLAMATION STREET
CANTON ROAD
ARRAN STREET
ARRAN LANE
BUTE STREET
MONG KOK ROAD
LAI CHI KOK ROAD
YU CHAU STREET
KI LUNG STREET
CHEUNG SHA WAN ROAD
POPLAR STREET
APLIU STREET
TAI NAN STREET
MAPLE STREET
835 600 E
835 500 E
835 400 E
835 300 E
835 200 E
835 100 E
820 900 N
820 800 N
820 700 N
820 600 N
820 500 N
820 400 N
820 300 N
820 200 N
LEGEND:
RAILWAY PROTECTION BOUNDARY (BOUNDARY OF AREA MUNBER 3 OF THE SCHEDULED AREAS)
MTR STATION ABOVE GROUND ENTRANCES
MTR UNDERGROUND STRUCTURES/TUNNELS
MTR VENTILATION SHAFTS
MTR ABOVE GROUND STRUCTURES/VIADUCTS
LINE DRAINAGE SUMP
ABANDONED ACCESS ADIT & SHAFT
STRUCTURES LESS THAN 1m BELOW GROUND
STRUCTURES 1m TO 3m BELOW GROUND
WELL WATER FEED SYSTEM
MTR COOLING WATER MAINS
DRAINAGE
WATER PIPE
RAILWAY FENCE
COMMUNICATION CONTROL CABLE
2 NOS. 3.3KV POWER CABLE
MTR ENTRANCE
MTR CORPORATION
RAILWAY PROTECTION AREA PLAN
PRINCE EDWARD STATION AND TUNNELS
SCALE 1 : 1000 @ A1
DRAWING NO. MTR/AP/9
REV B
DATE OCT 2023
MTRC CAD REFERENCE NO. MTR_AP_9_B.dgn