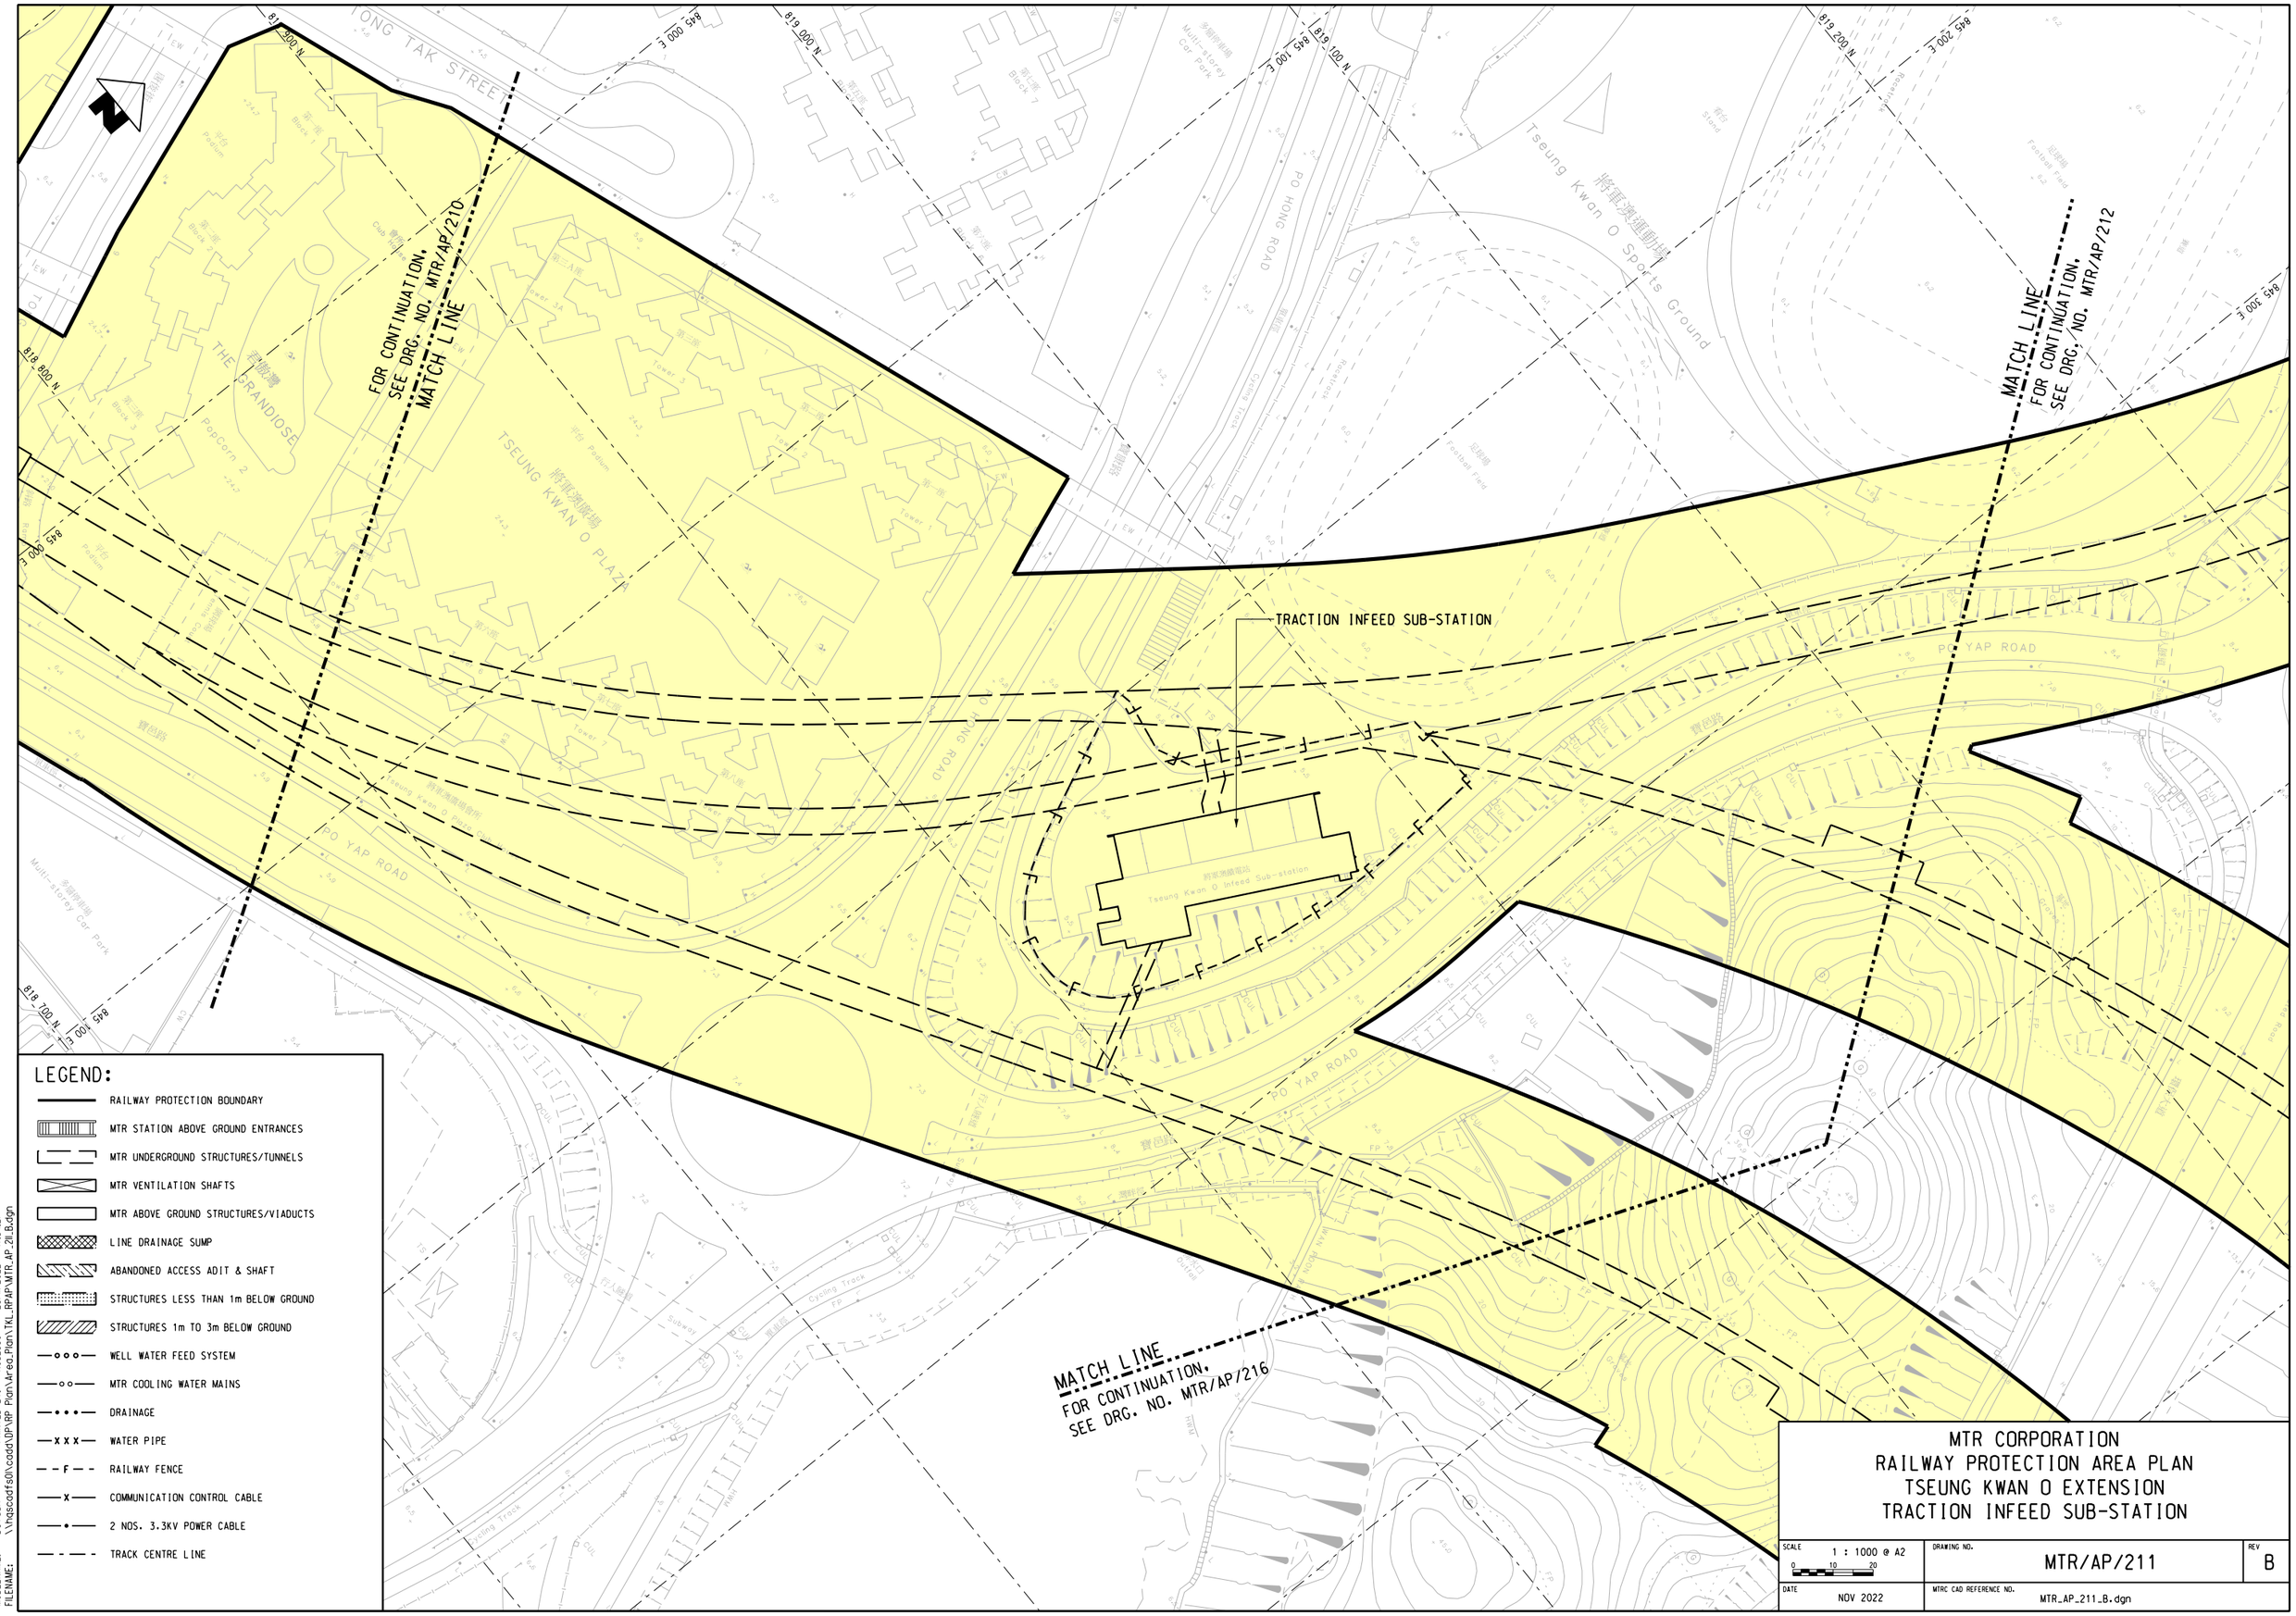

LEGEND:

- RAILWAY PROTECTION BOUNDARY
- MTR STATION ABOVE GROUND ENTRANCES
- MTR UNDERGROUND STRUCTURES/TUNNELS
- MTR VENTILATION SHAFTS
- MTR ABOVE GROUND STRUCTURES/VIADUCTS
- LINE DRAINAGE SUMP
- ABANDONED ACCESS ADIT & SHAFT
- STRUCTURES LESS THAN 1m BELOW GROUND
- STRUCTURES 1m TO 3m BELOW GROUND
- WELL WATER FEED SYSTEM
- MTR COOLING WATER MAINS
- DRAINAGE
- WATER PIPE
- RAILWAY FENCE
- COMMUNICATION CONTROL CABLE
- 2 NOS. 3.3KV POWER CABLE
- TRACK CENTRE LINE

MTR CORPORATION
RAILWAY PROTECTION AREA PLAN
TSEUNG KWAN O EXTENSION
TRACTION INFEED SUB-STATION

SCALE 1 : 1000 @ A2 (0 10 20)	DRAWING NO. MTR/AP/211	REV B
DATE NOV 2022	MTRC CAD REFERENCE NO. MTR_AP_211_B.dgn	

PLOT DRV:
MODELNAME: Default
FILENAME: G:\OA\Mstation\v8i.ss\Workspace\Pltcfg\PDF_Color_600dpi_with_level_export.I3227.pltcfg
PRINTED BY: NG52990 29/11/2022 17:54:21
\\hqscadfs01\cadd\OP\RP Plan\Area_Plan\TKL_RPAP\MTR_AP_211_B.dgn