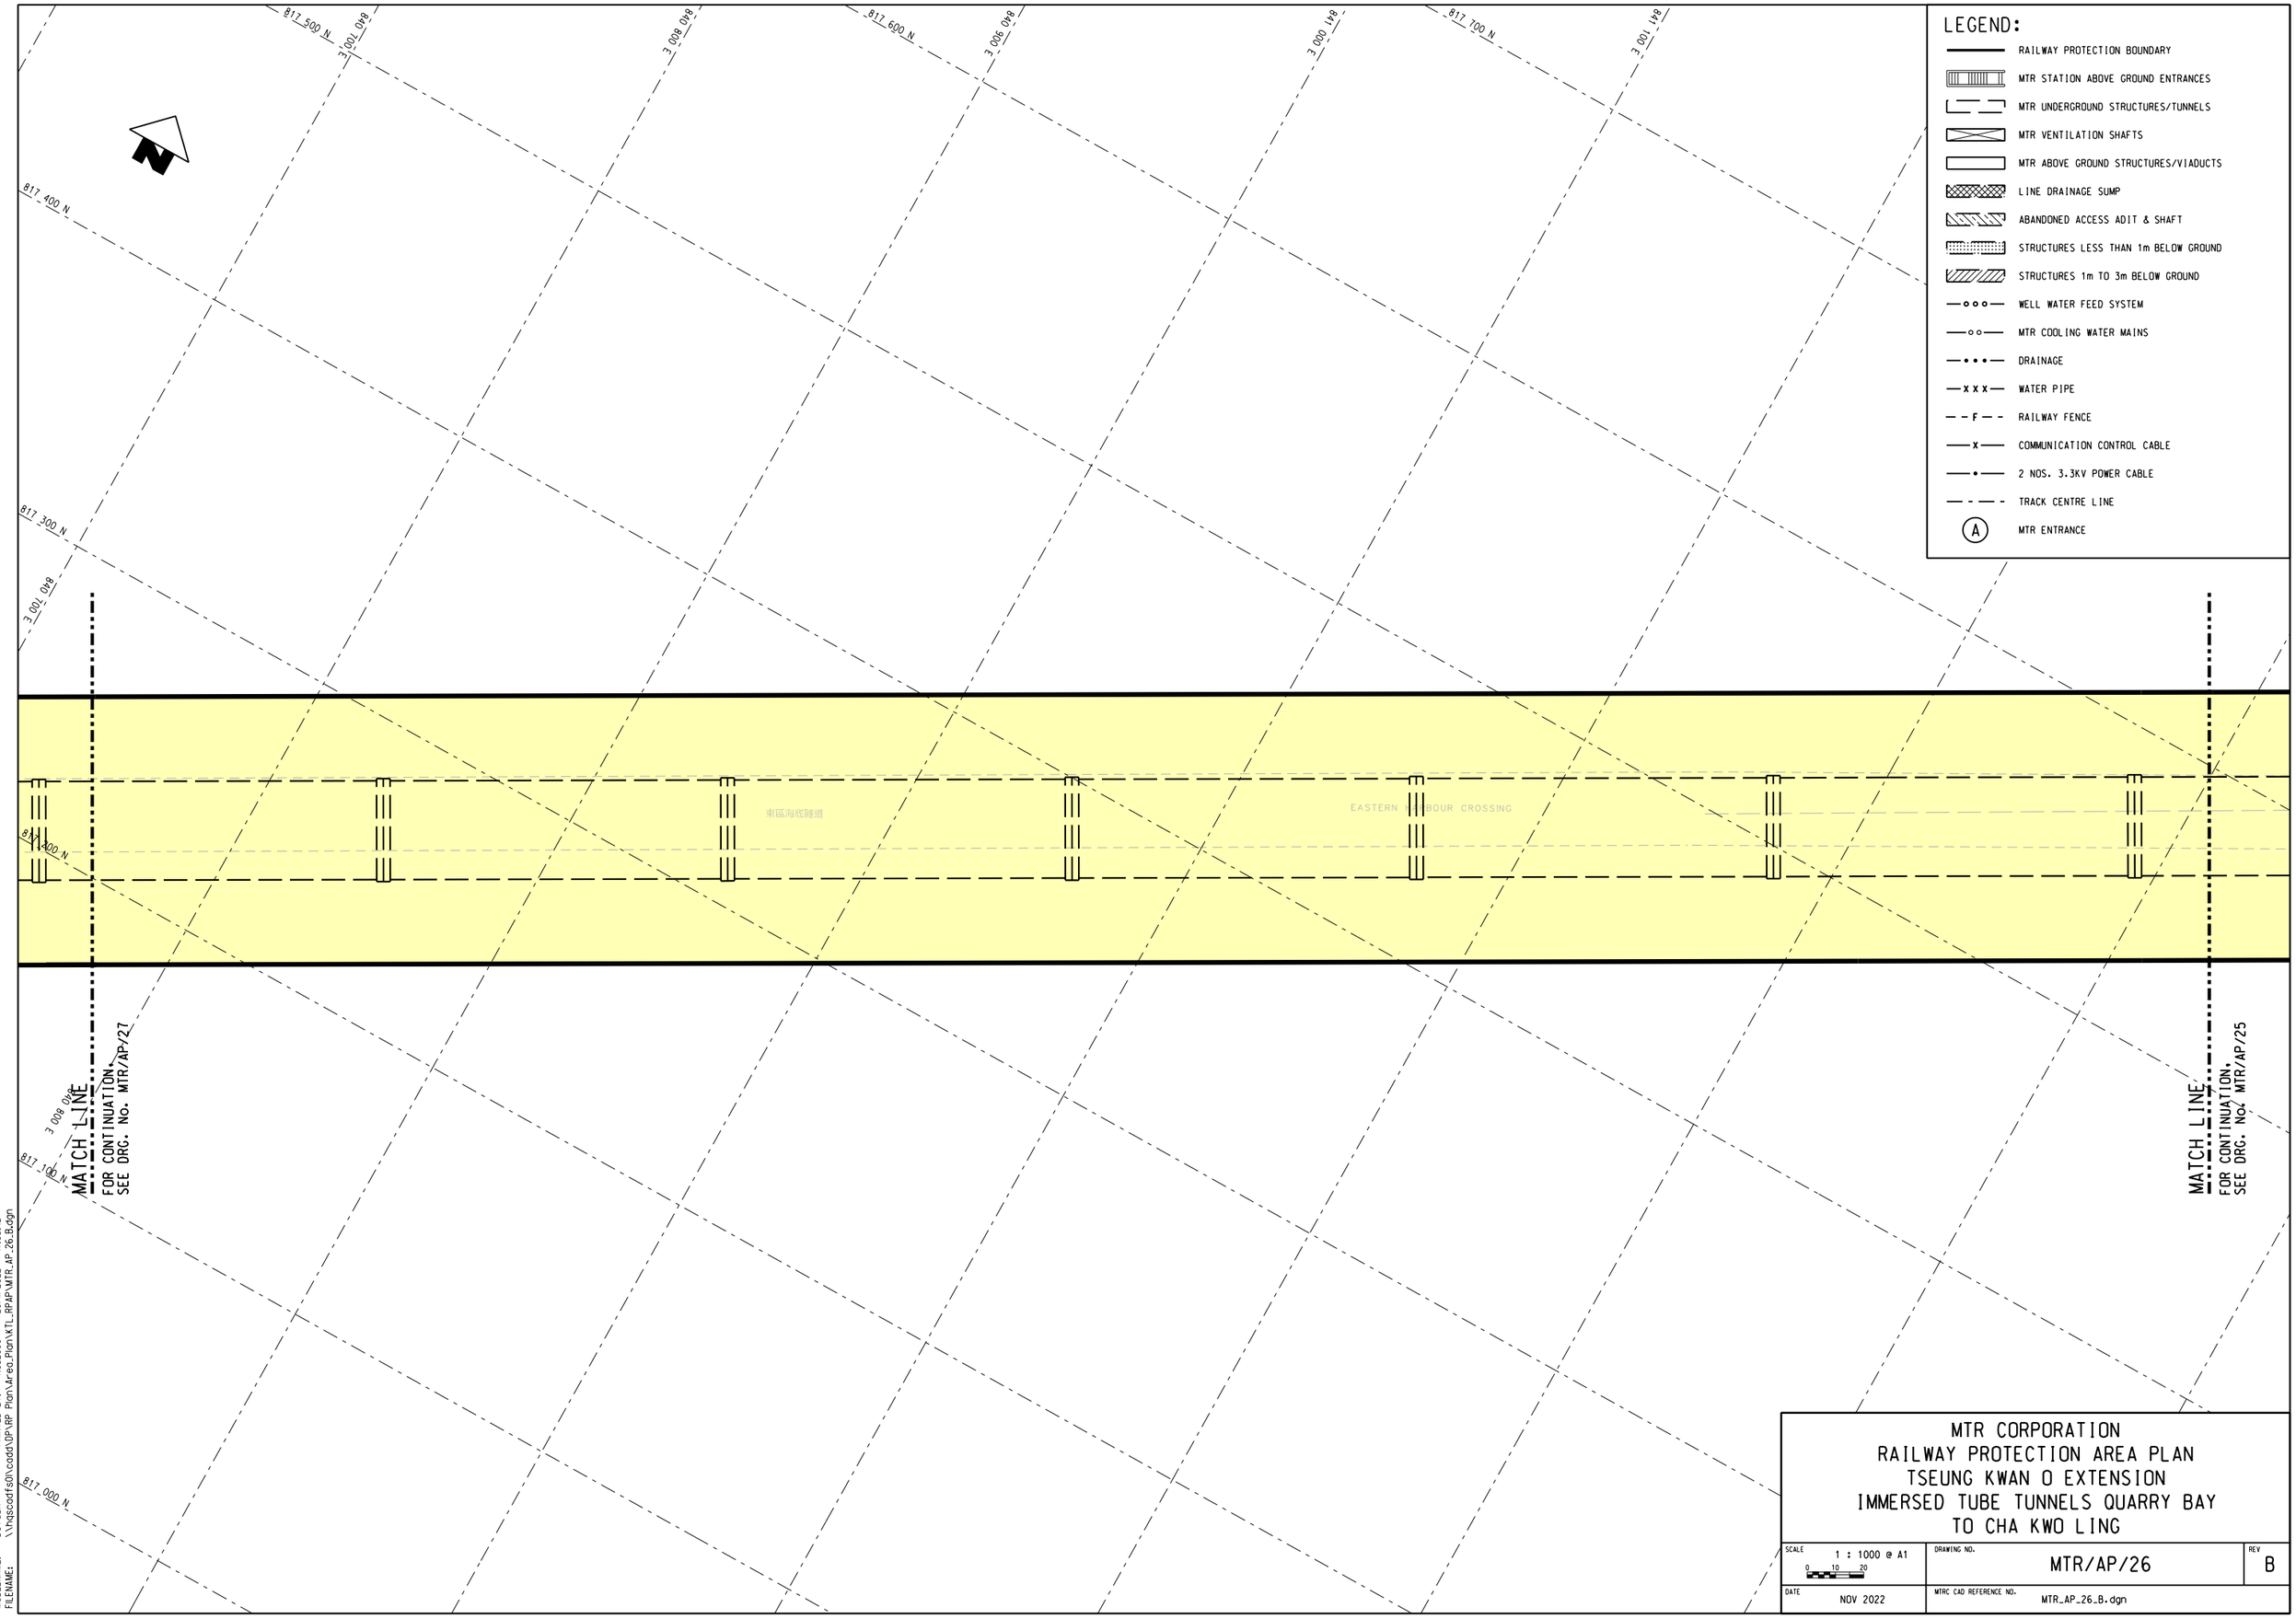

MTR CORPORATION
RAILWAY PROTECTION AREA PLAN
TSEUNG KWAN O EXTENSION
IMMERSED TUBE TUNNELS QUARRY BAY
TO CHA KWO LING

SCALE 1 : 1000 @ A1 (0 10 20)	DRAWING NO. MTR/AP/26	REV B
DATE NOV 2022	MTRC CAD REFERENCE NO. MTR_AP_26_B.dgn	

PLOT DRV: G:\OA\Mstation\v8i_ss\Workspace\Pltcfg\PDF_Color_600dpi_with_level_export_131227.pltcfg
MODELNAME: Default PRINTED BY: N052990 29/11/2022 17:03:42
FILENAME: \\hqscadfs01\cadd\DP\RP Plan\Area_Plan\KTL_RPAP\MTR_AP_26_B.dgn