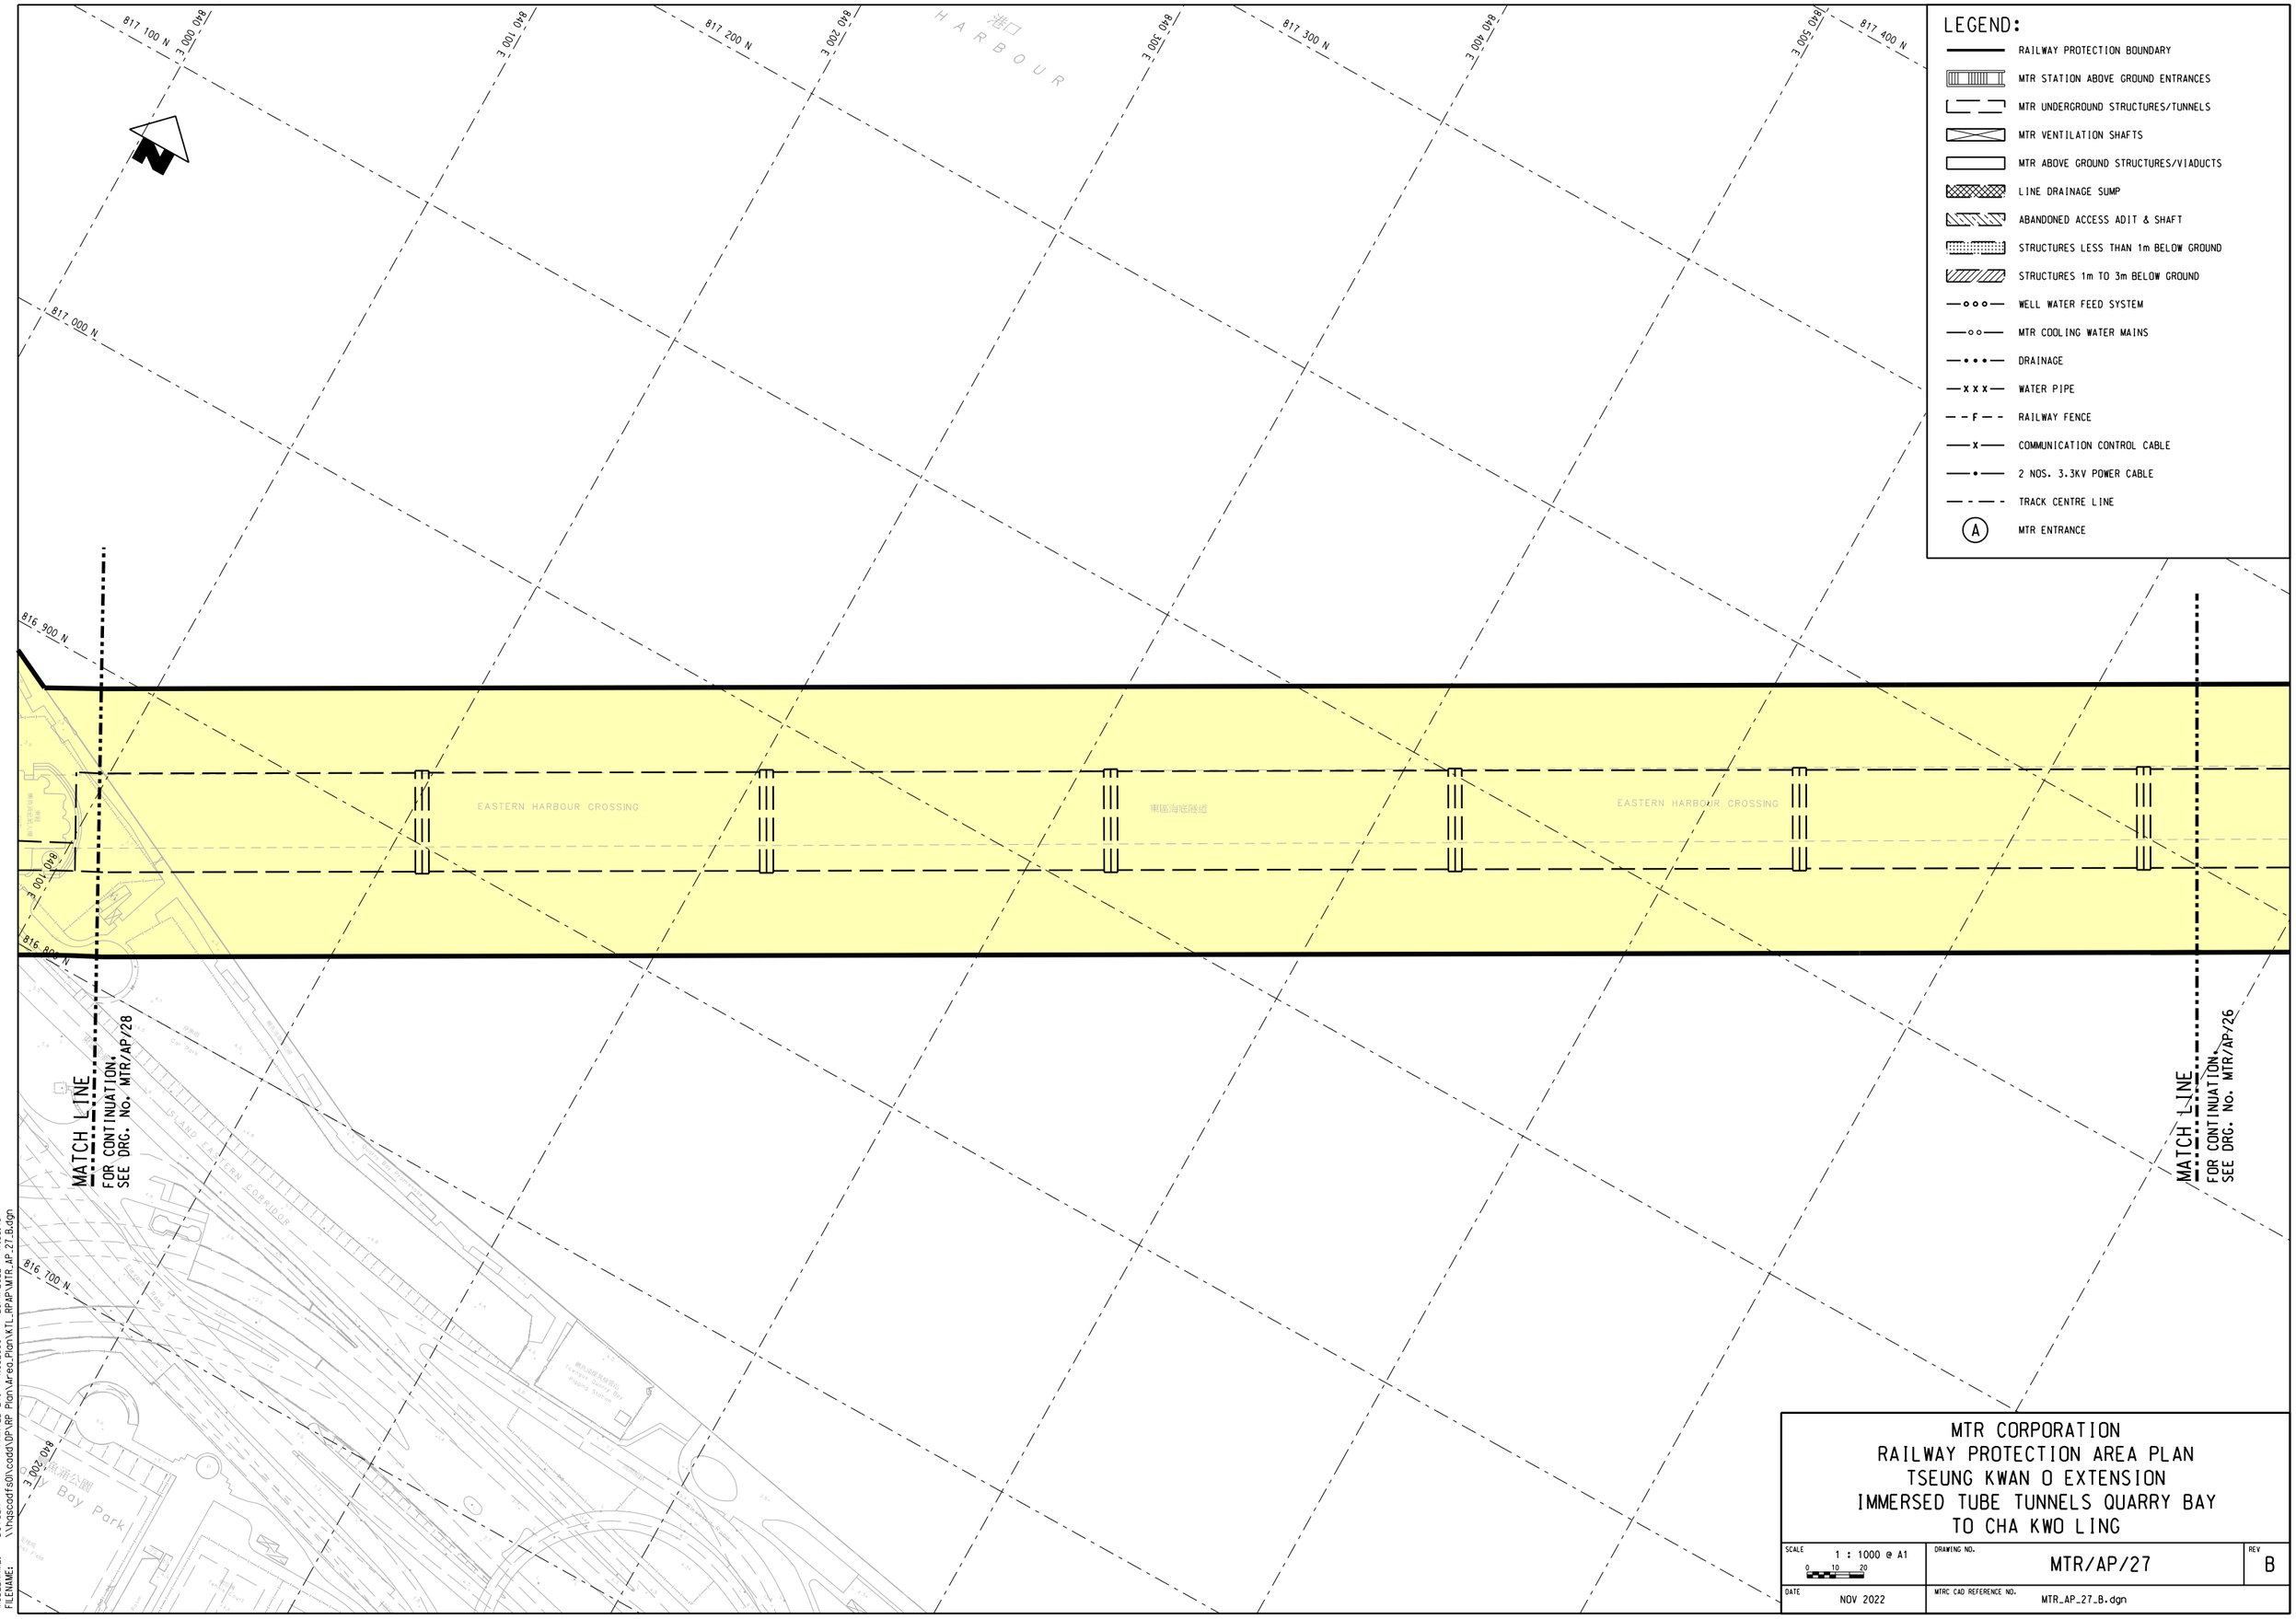

LEGEND:

- RAILWAY PROTECTION BOUNDARY
- MTR STATION ABOVE GROUND ENTRANCES
- MTR UNDERGROUND STRUCTURES/TUNNELS
- MTR VENTILATION SHAFTS
- MTR ABOVE GROUND STRUCTURES/VIADUCTS
- LINE DRAINAGE SUMP
- ABANDONED ACCESS ADIT & SHAFT
- STRUCTURES LESS THAN 1m BELOW GROUND
- STRUCTURES 1m TO 3m BELOW GROUND
- WELL WATER FEED SYSTEM
- MTR COOLING WATER MAINS
- DRAINAGE
- WATER PIPE
- RAILWAY FENCE
- COMMUNICATION CONTROL CABLE
- 2 NOS. 3.3KV POWER CABLE
- TRACK CENTRE LINE
- (A) MTR ENTRANCE

MTR CORPORATION
RAILWAY PROTECTION AREA PLAN
TSEUNG KWAN O EXTENSION
IMMERSED TUBE TUNNELS QUARRY BAY TO CHA KWO LING

SCALE 1 : 1000 @ A1 (0 10 20)	DRAWING NO. MTR/AP/27	REV B
DATE NOV 2022	MTRC CAD REFERENCE NO. MTR_AP_27_B.dgn	

PLOT DRV: G:\OA\Mstation\v8i_ss\Workspace\Pltcfg\PDF Color 600dpi with level export_13227.pltcfg
MODEL NAME: Default PRINTED BY: W52990 29/11/2022 17:03:46
FILENAME: \\hqscadfs01\cadd\DP\RP Plan\Area_Plan\KTL_RP\AP\MTR_AP_27_B.dgn