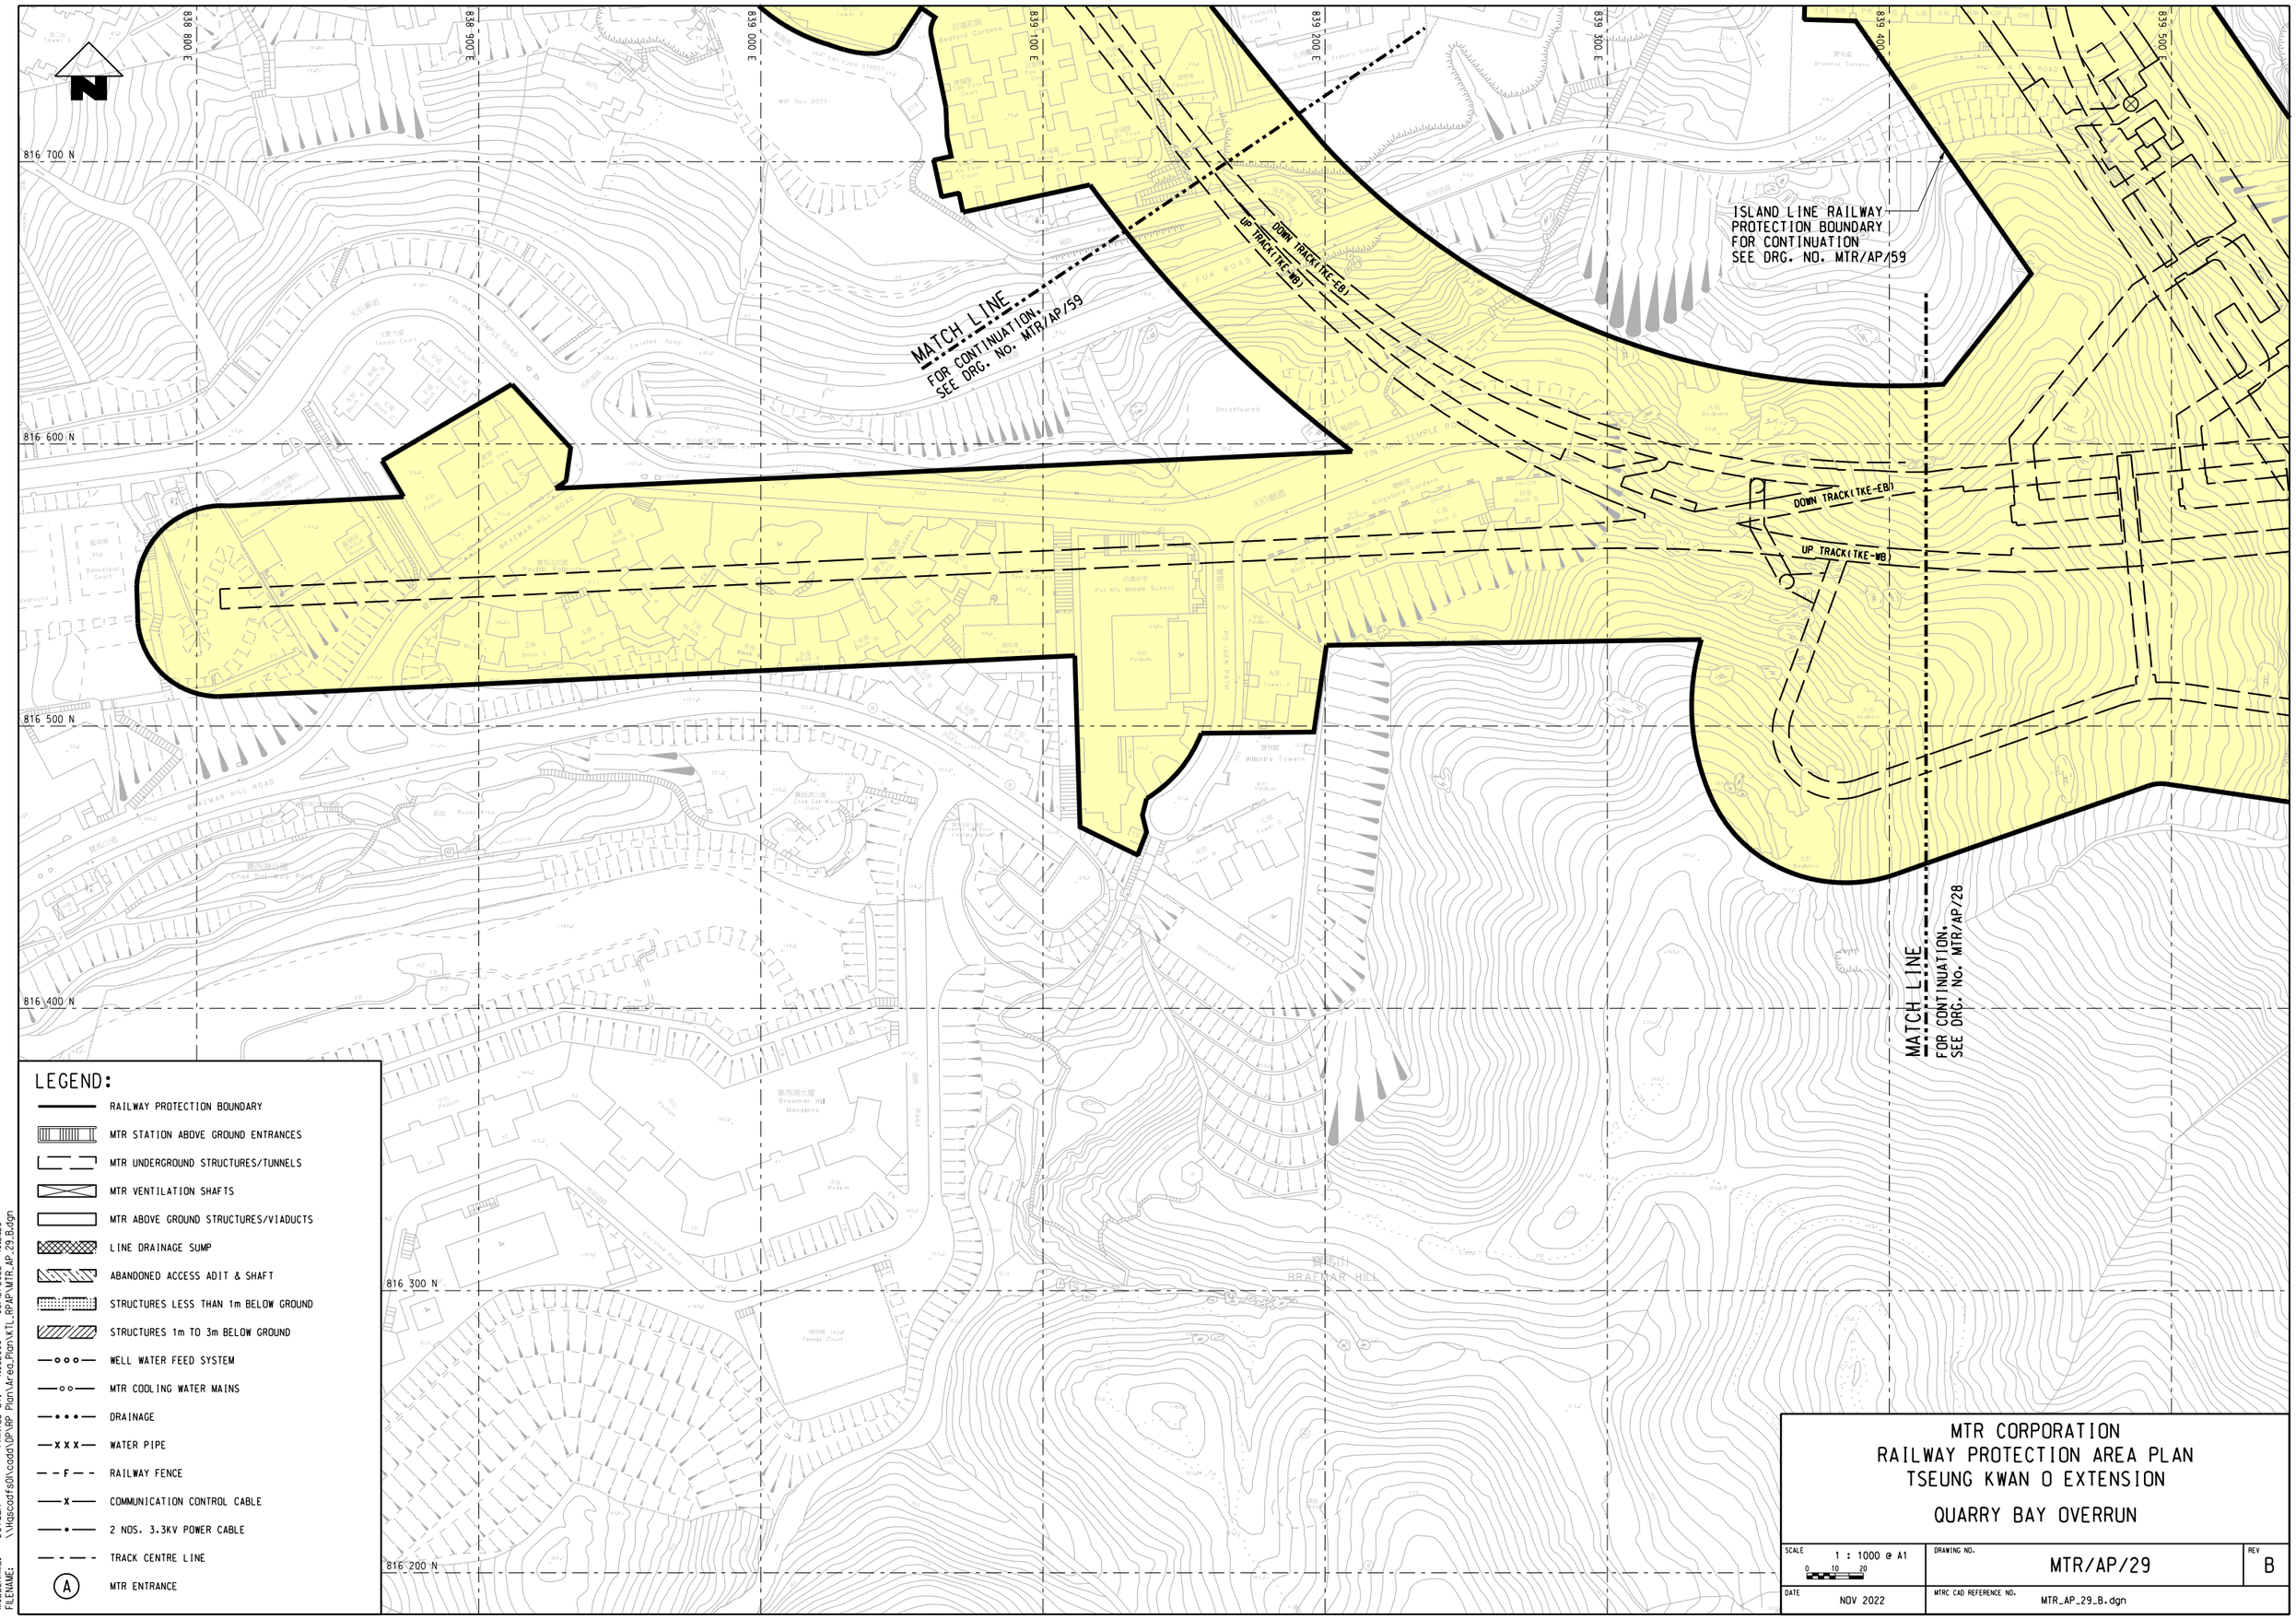

LEGEND:

- RAILWAY PROTECTION BOUNDARY
- MTR STATION ABOVE GROUND ENTRANCES
- MTR UNDERGROUND STRUCTURES/TUNNELS
- MTR VENTILATION SHAFTS
- MTR ABOVE GROUND STRUCTURES/VIADUCTS
- LINE DRAINAGE SUMP
- ABANDONED ACCESS ADIT & SHAFT
- STRUCTURES LESS THAN 1m BELOW GROUND
- STRUCTURES 1m TO 3m BELOW GROUND
- WELL WATER FEED SYSTEM
- MTR COOLING WATER MAINS
- DRAINAGE
- WATER PIPE
- RAILWAY FENCE
- COMMUNICATION CONTROL CABLE
- 2 NOS. 3.3KV POWER CABLE
- TRACK CENTRE LINE
- (A) MTR ENTRANCE

MTR CORPORATION
RAILWAY PROTECTION AREA PLAN
TSEUNG KWAN O EXTENSION

QUARRY BAY OVERRUN

SCALE	DRAWING NO.	REV
1 : 1000 @ A1 (0 10 20)	MTR/AP/29	B
DATE: NOV 2022	MTRC CAD REFERENCE NO.: MTR_AP_29_B.dgn	

PLOT DRV: G:\OA\Mstation\v8i_ss\Workspace\Pltcfg\PDF_Color_600dpi_with_level_export_131227.pltcfg
MODELNAME: Default PRINTED BY: N052990 08/12/2022 10:21:28
FILENAME: \\Hqscadfs01\cadd\DP\RP Plan\Area_Plan\KTL_RPAP\MTR_AP_29_B.dgn