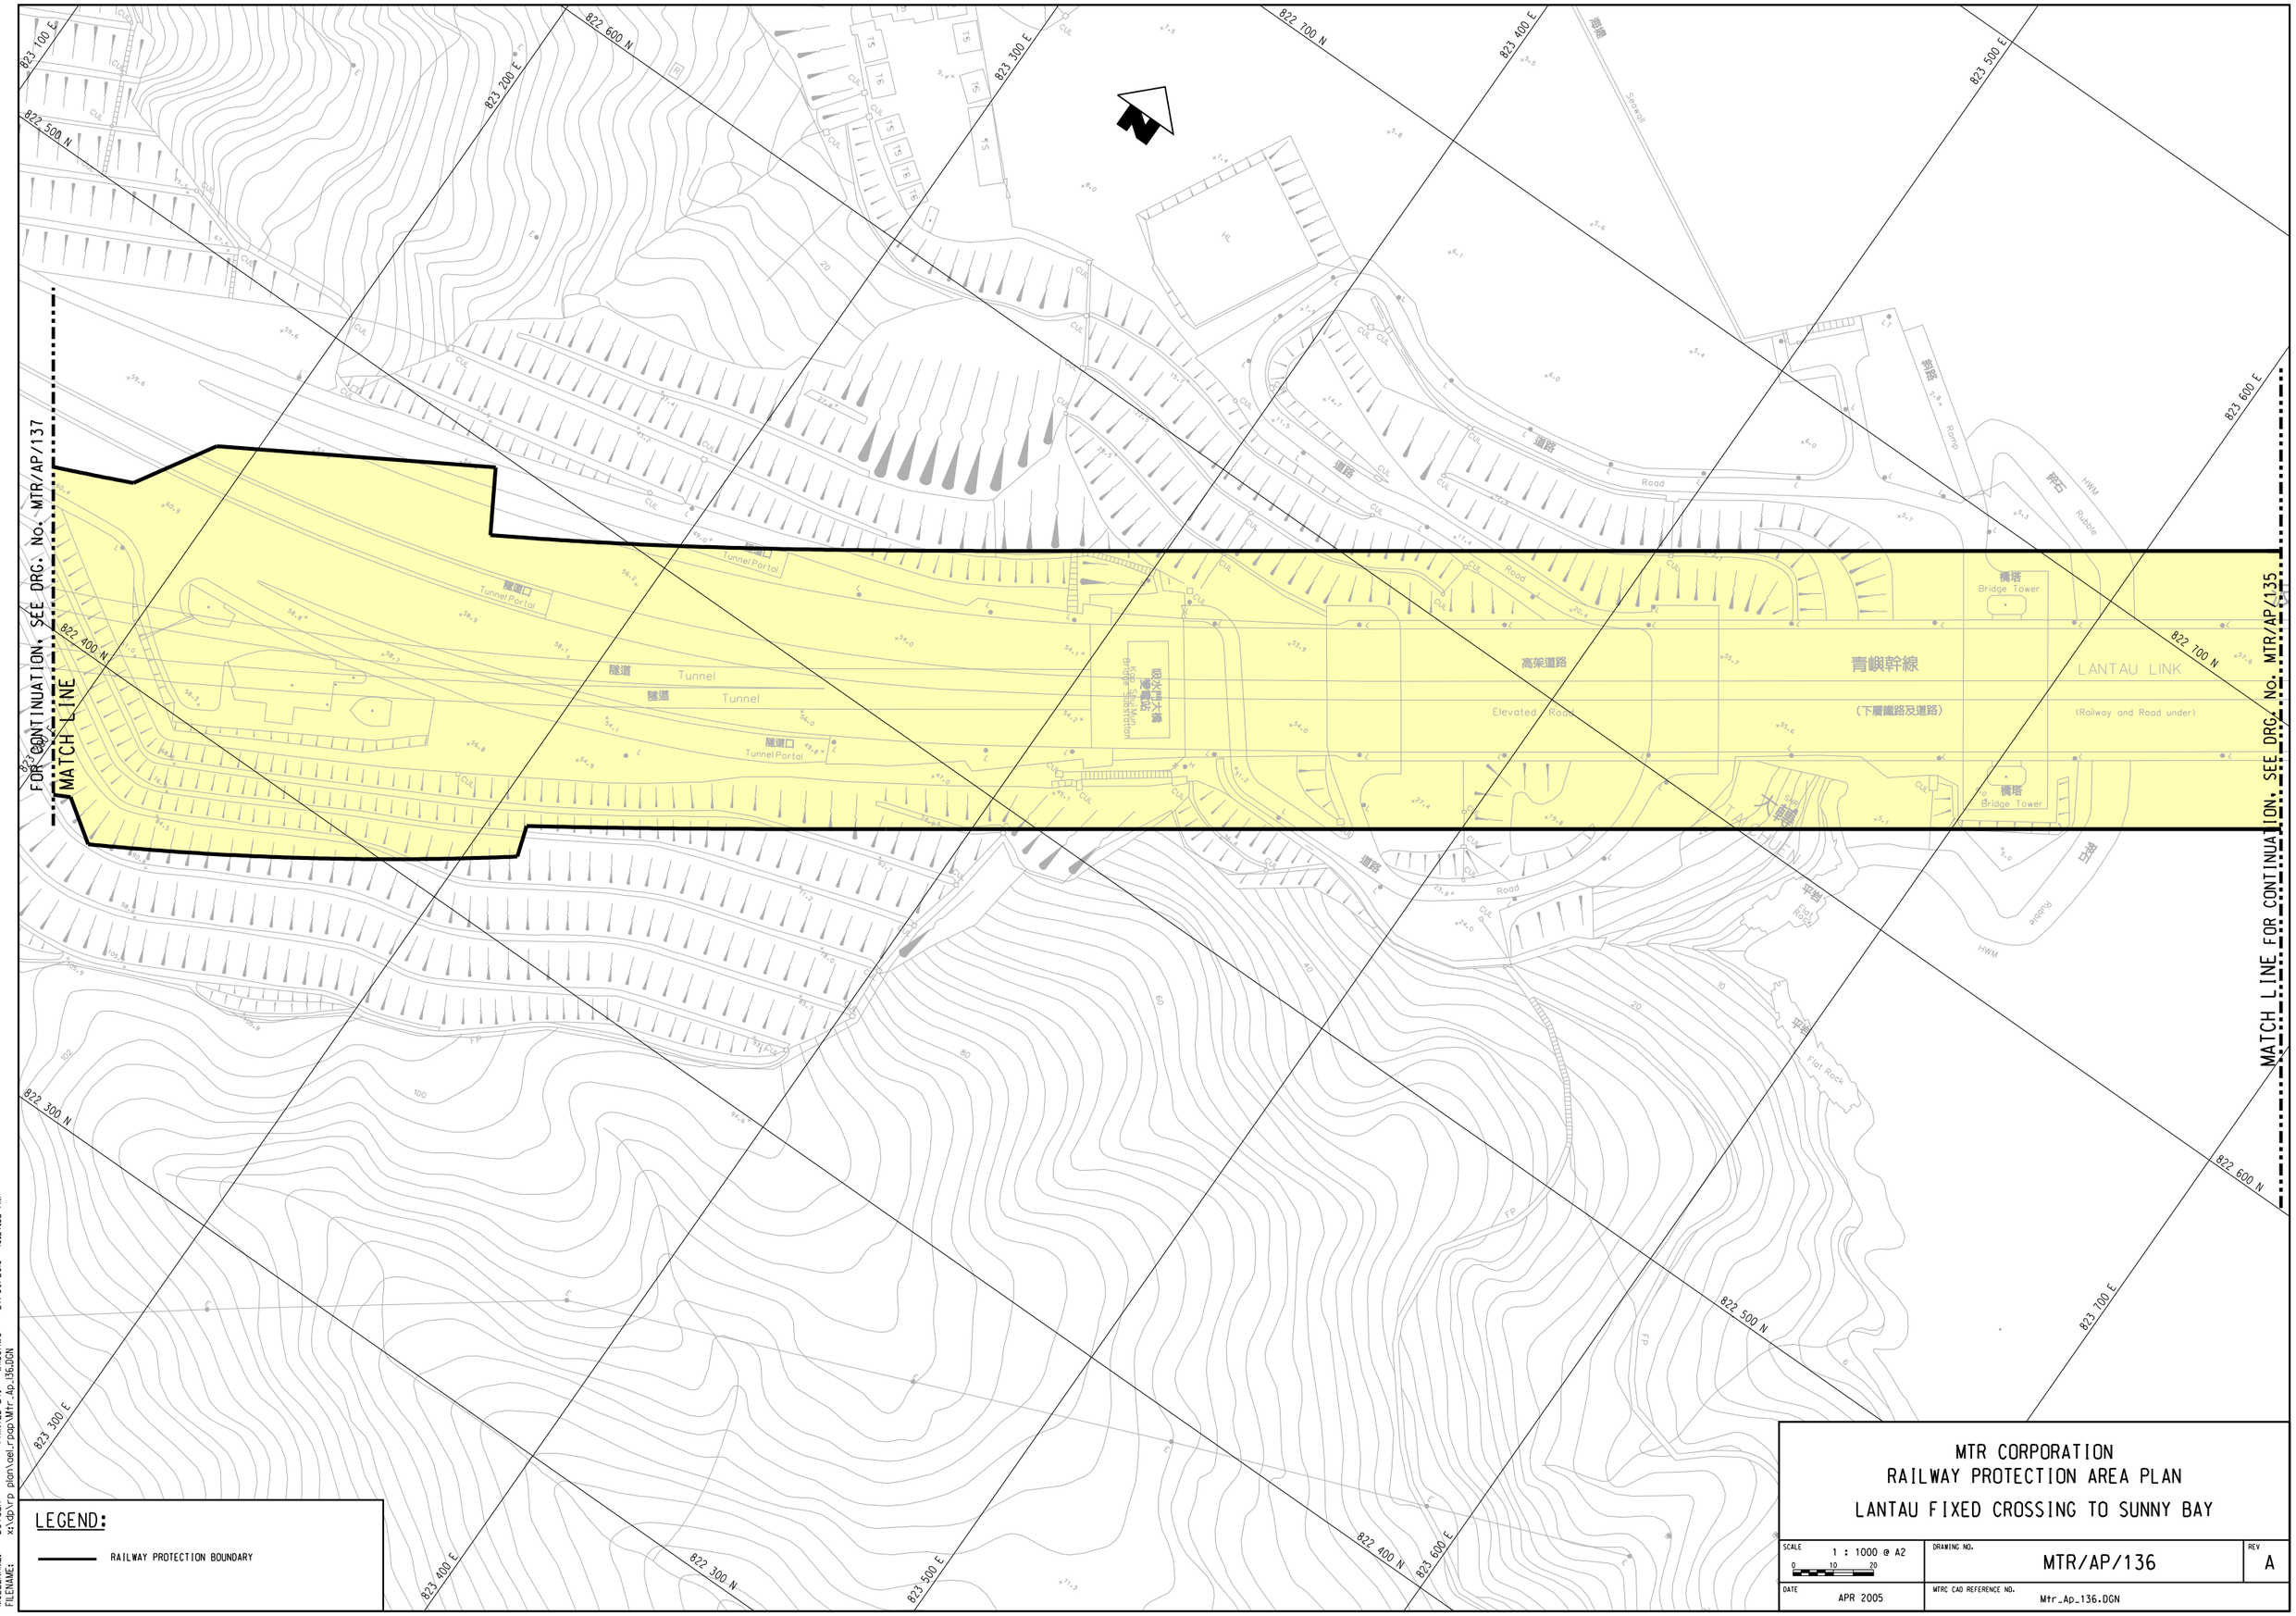

LEGEND:

RAILWAY PROTECTION BOUNDARY

MTR CORPORATION
RAILWAY PROTECTION AREA PLAN
LANTAU FIXED CROSSING TO SUNNY BAY

SCALE	DRAWING NO.	REV
1 : 1000 @ A2 (0 10 20)	MTR/AP/136	A
DATE: APR 2005	MTRC CAD REFERENCE NO.: Mtr_Ap_136.DGN	

PLOT DRV: X:\CADD_Library\MicroStation\Workspace\plotdrv\PDF_Color_300dpi_080923.plt
MODELNAME: Default PRINTED BY: wilsonwc 27/09/2010 10:27:52 AM
FILENAME: x:\dp\rp plan\ael_rpap\Mtr_Ap_136.DGN